

- 1 10' WIDE MULTI-PURPOSE CONCRETE PATH FOR PEDESTRIANS AND BICYCLES
- 2 5' WIDE CONCRETE PEDESTRIAN PATH
- 3 5' WIDE DECOMPOSED GRANITE PEDESTRIAN PATH
- 4 STREET TREES. 42' O.C. SPACING TO MATCH APPROVED LENARDO DRIVE AND STAMPS DRIVE PLANTING PLAN
- 5 PEDESTRIAN CROSSWALK
- 6 GREENWAY PARK
- 7 WAREHOUSE ENTRY DRIVE
- 8 PARK ENTRY DRIVE
- 9 EXISTING PERIMETER ROAD TO REMAIN- MAINTENANCE ONLY
- 10 BUS PAD & BUS SHELTER
- 11 LENARDO LANE MEDIAN
- 12 SIGNALIZED INTERSECTION
- 13 FIRE ACCESS ROAD ENTRY
- 14 TORRANCE CHANNEL
- 15 AUXILIARY LANE
- 16 VERTICAL PROJECT NAME SIGNAGE

LENARDO DR

STAMPS DR

PARKLAND
0.62 AC

OFFICE
AREAOFFICE
AREA

BUILDING A
180,215 SF

BUILD
107,0

PRIVATE DRIVE

OFFICE
AREA

SCALE: 1"=50'

CARSON COUNTRY MART

CITY OF CARSON

GREENWAY, MEDIAN AND PARKWAY LANDSCAPE PLAN



I N T E R N A T I O N A L
5 Hutton Centre Drive, Suite 500, Santa Ana CA 92707
[O] (949) 472-3505 · MBAKERINTL.COM



	03/1/2021	PRELIMINARY SITE PLAN
MARK	DATE	DESCRIPTION

RG&A PROJECT NO:	20200.00
CAD FILE NAME:	20200-00-A1-1
DRAWN BY:	MG
CHK'D BY:	MG
COPYRIGHT: RGA, OFFICE OF ARCHITECTURAL DESIGN	
SHEET TITLE	

L1-5



RG&A PROJECT NO:	20200.00
CAD FILE NAME:	20200-00-A1-1
DRAWN BY:	MG
CHK'D BY:	MG
COPYRIGHT: RG&A, OFFICE OF ARCHITECTURAL DESIGN	
SHEET TITLE	

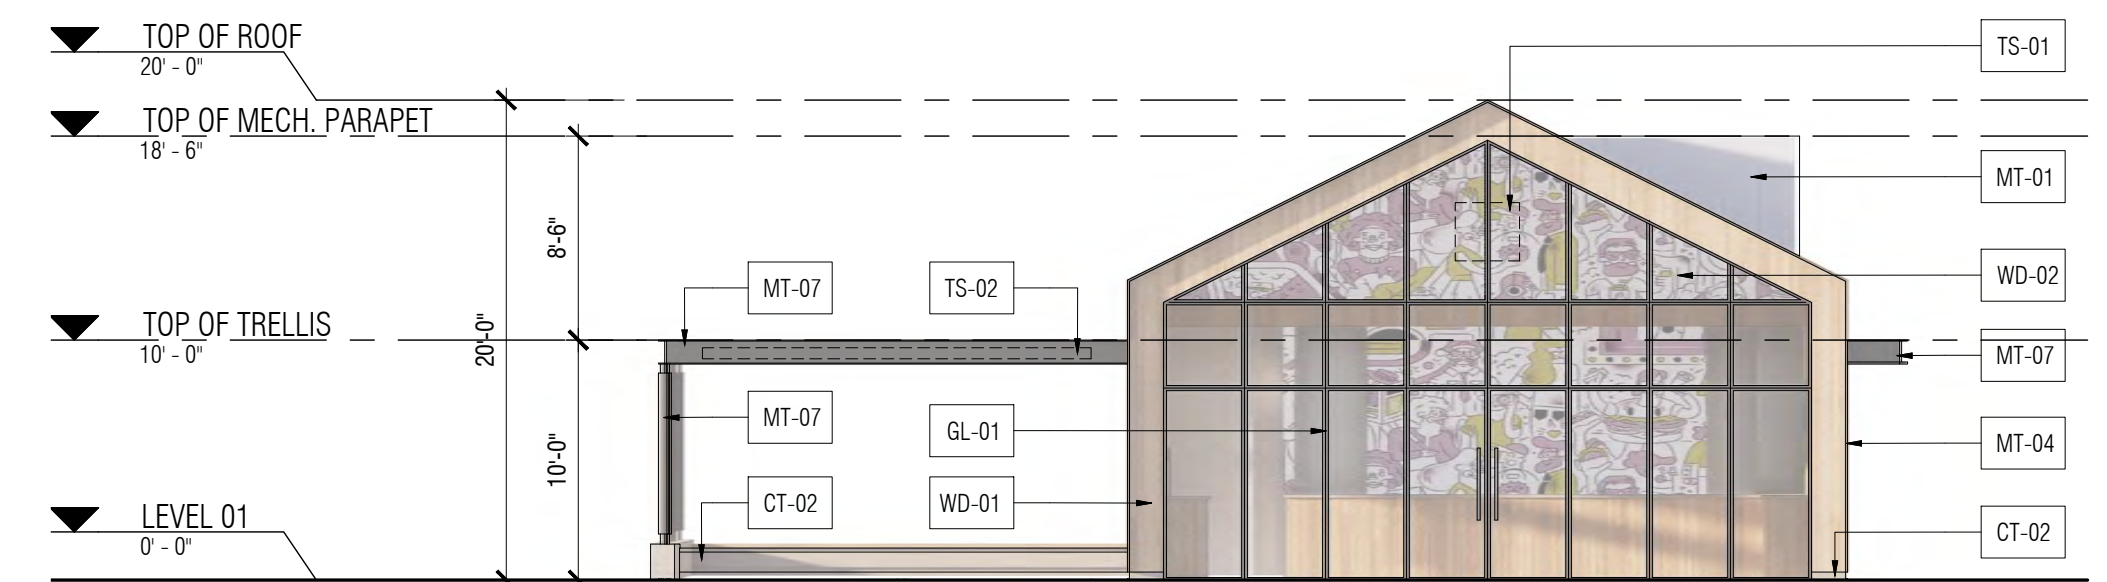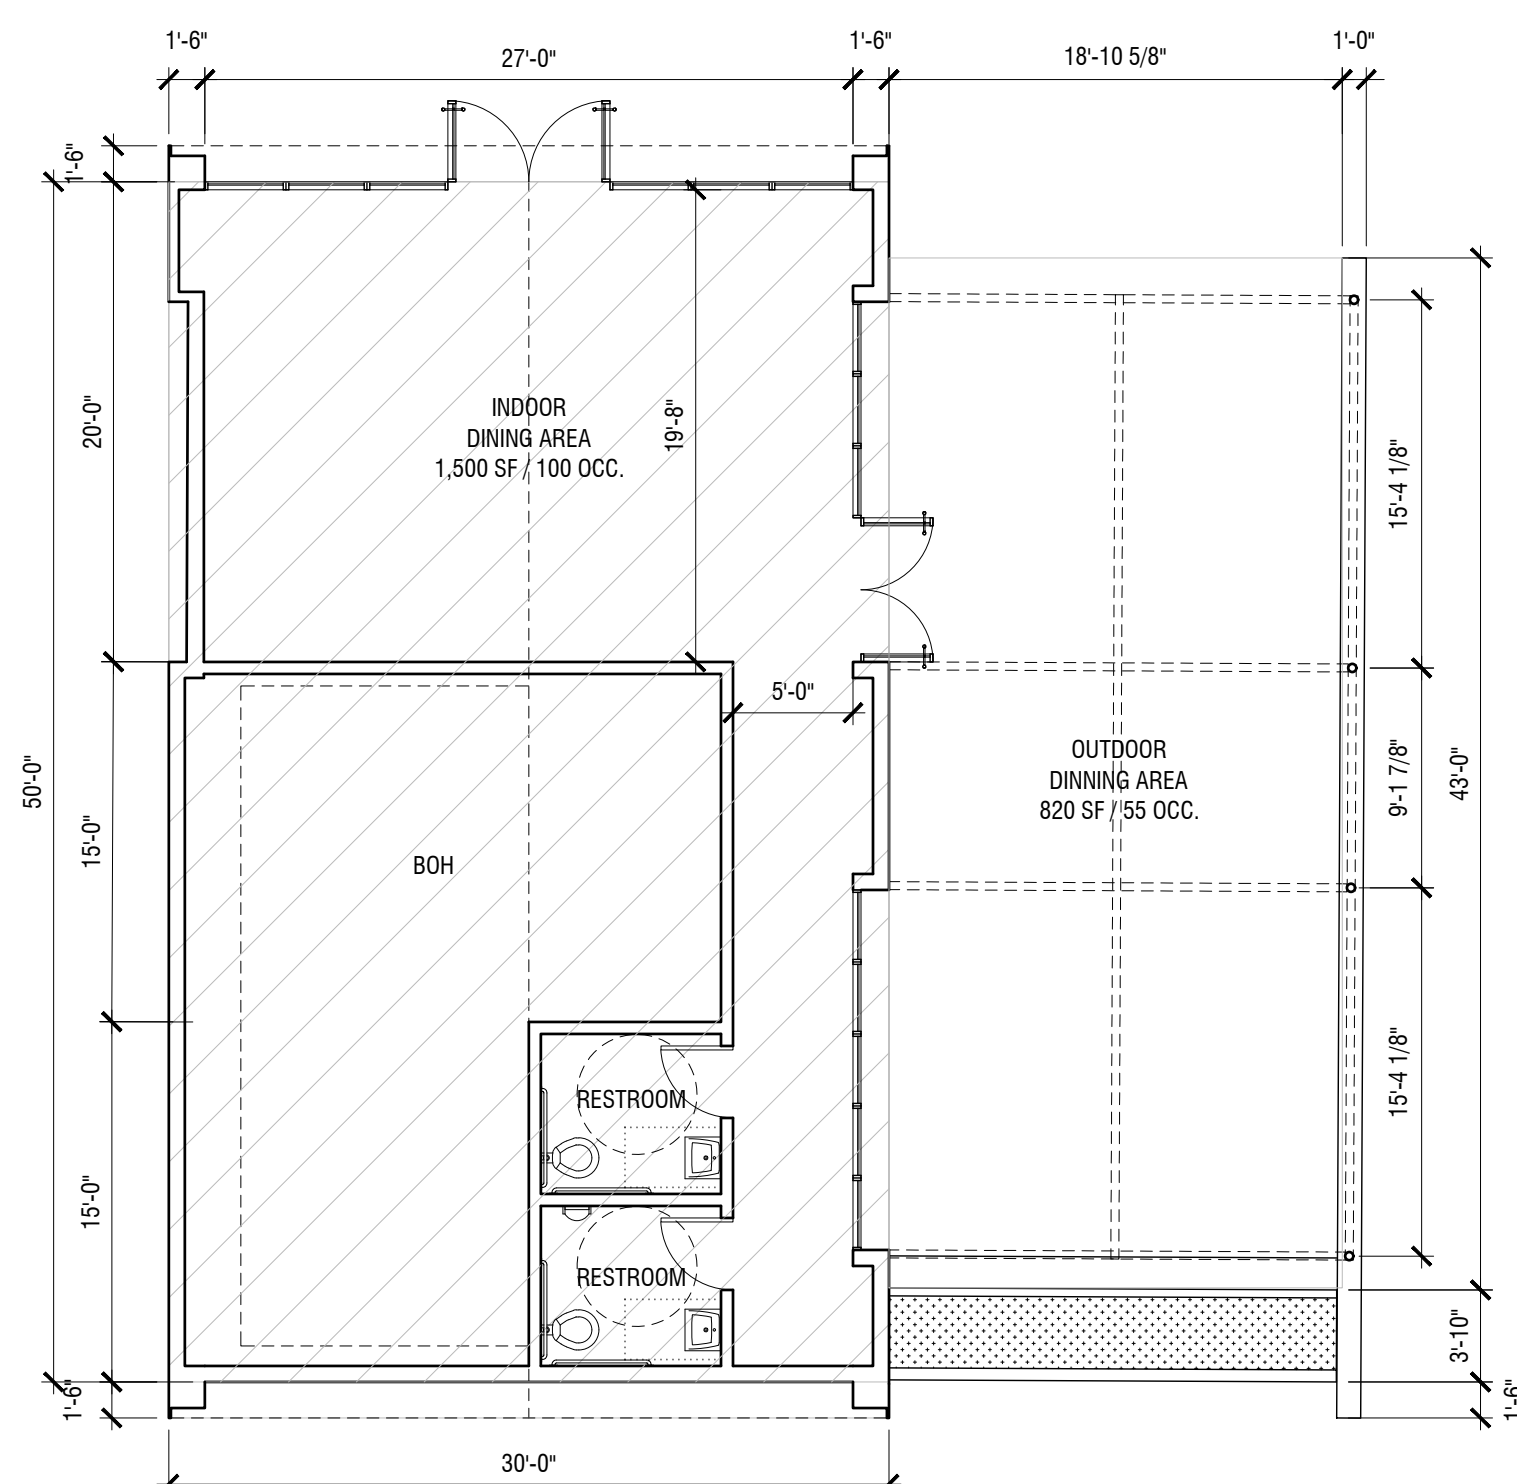


EXTERIOR ELEVATIONS - BUILDING E FRONT




EXTERIOR ELEVATIONS - BUILDING E LEFT

SCALE: 1/8" = 1'-0"

3

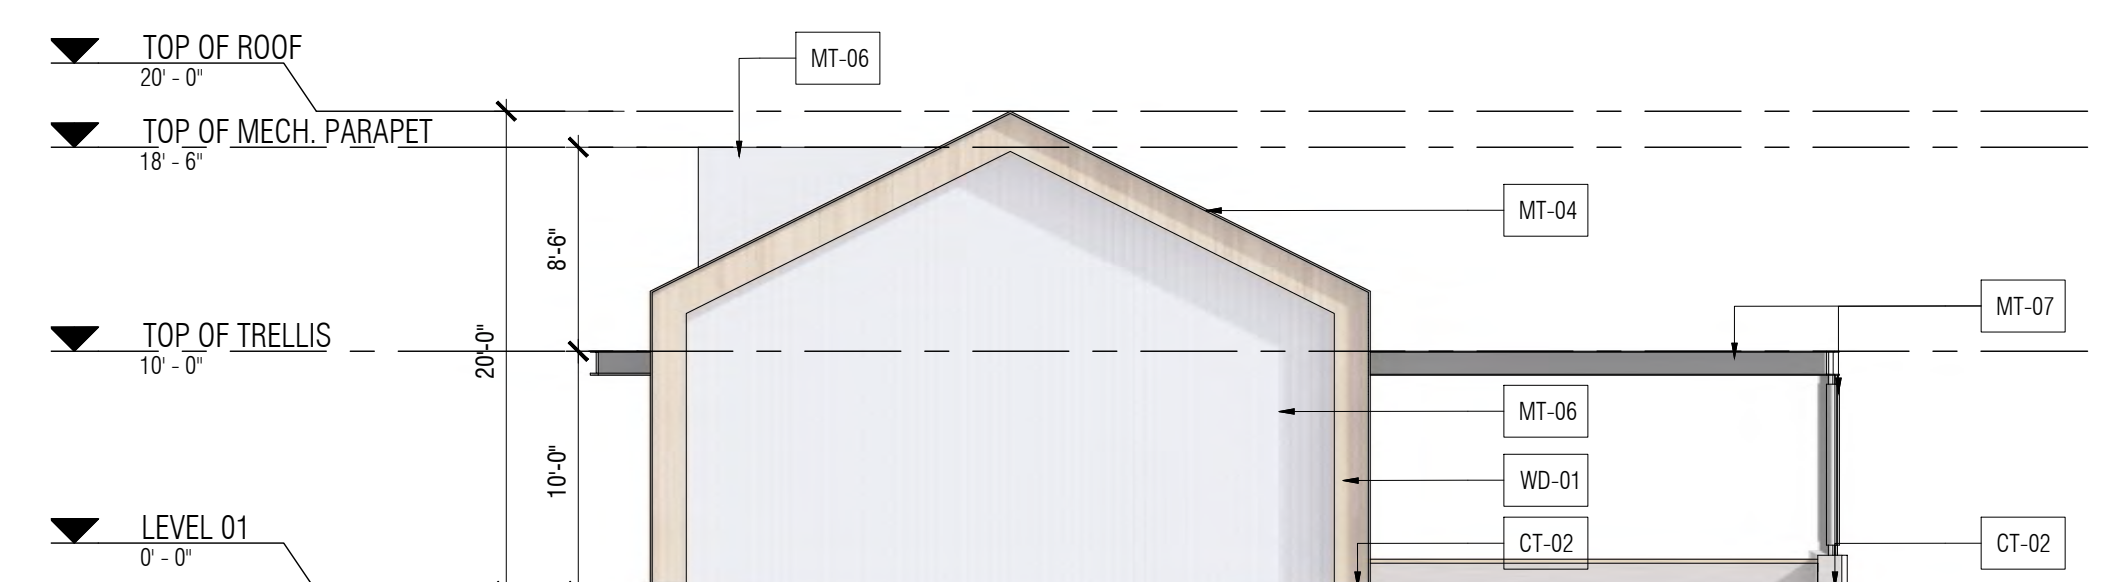

EXTERIOR ELEVATIONS - BUILDING E REAR

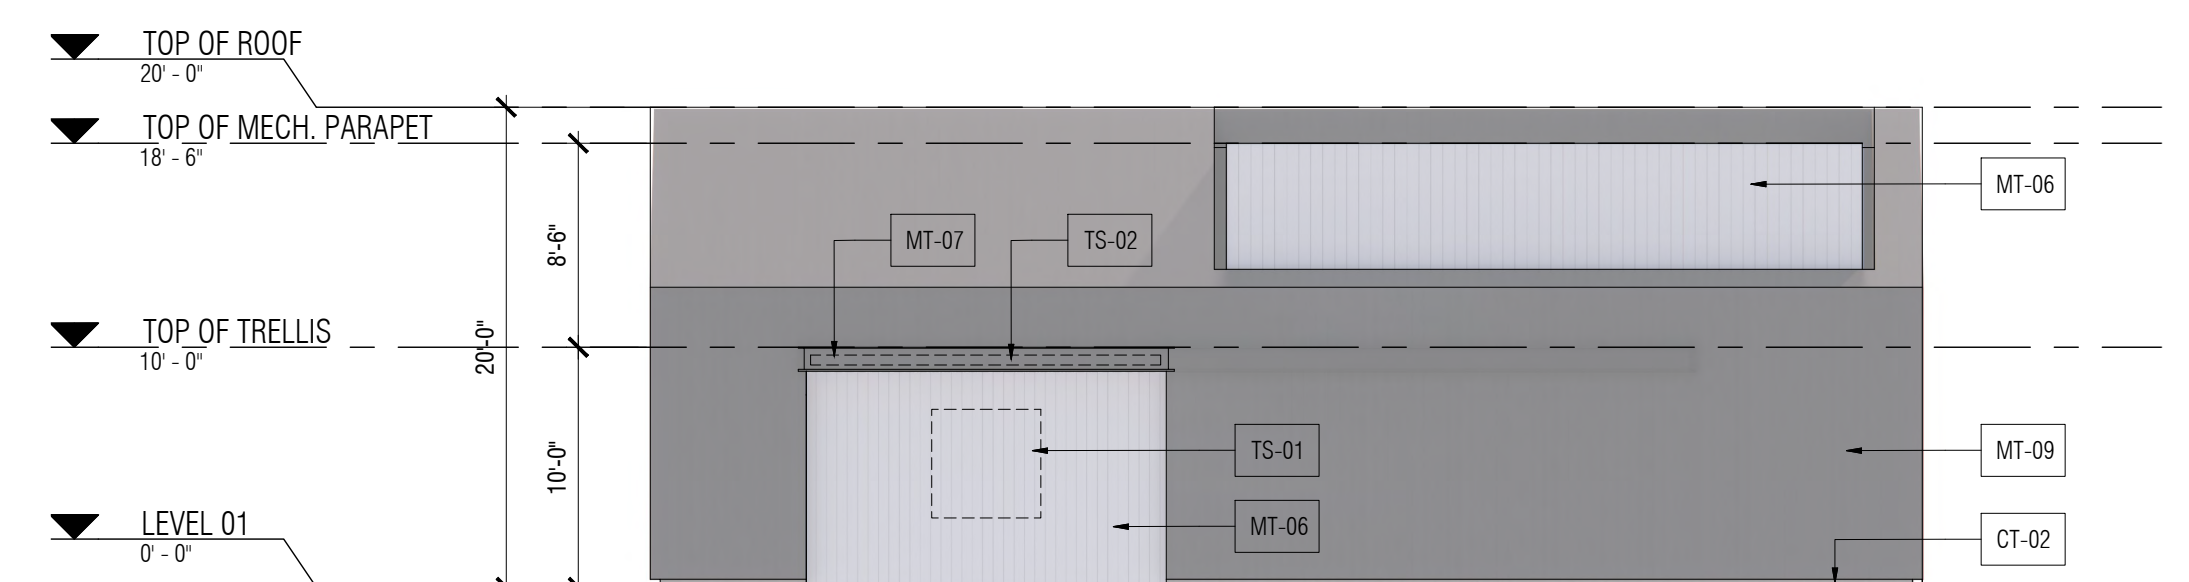

EXTERIOR ELEVATIONS - BUILDING E RIGHT 1

FLOOR PLAN - BUILDING E GROUND FLOOR



Michael Baker
INTERNATIONAL
5 Hutton Centre Drive, Suite 500, Santa Ana CA 92707
(O) (949) 472-3505 · MBAKERINTL.COM



CARSON COUNTRY MART

CITY OF CARSON

BUILDING FLOOR PLANS & ELEVATIONS

[illegible]

CAD FILE NAME:	
DRAWN BY:	
CHK'D BY:	
COPYRIGHT:	
SHEET TITLE	
A21.01	

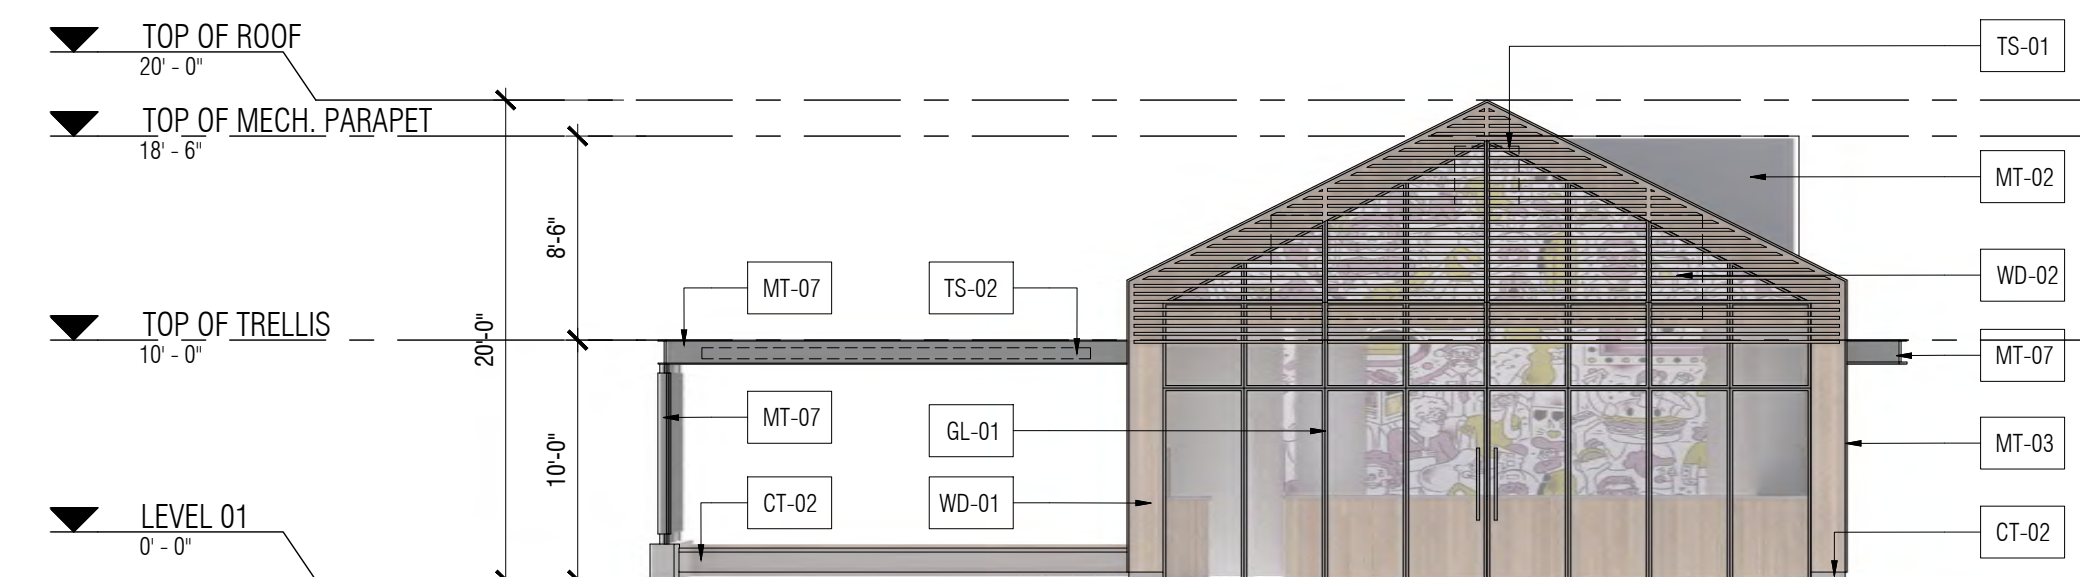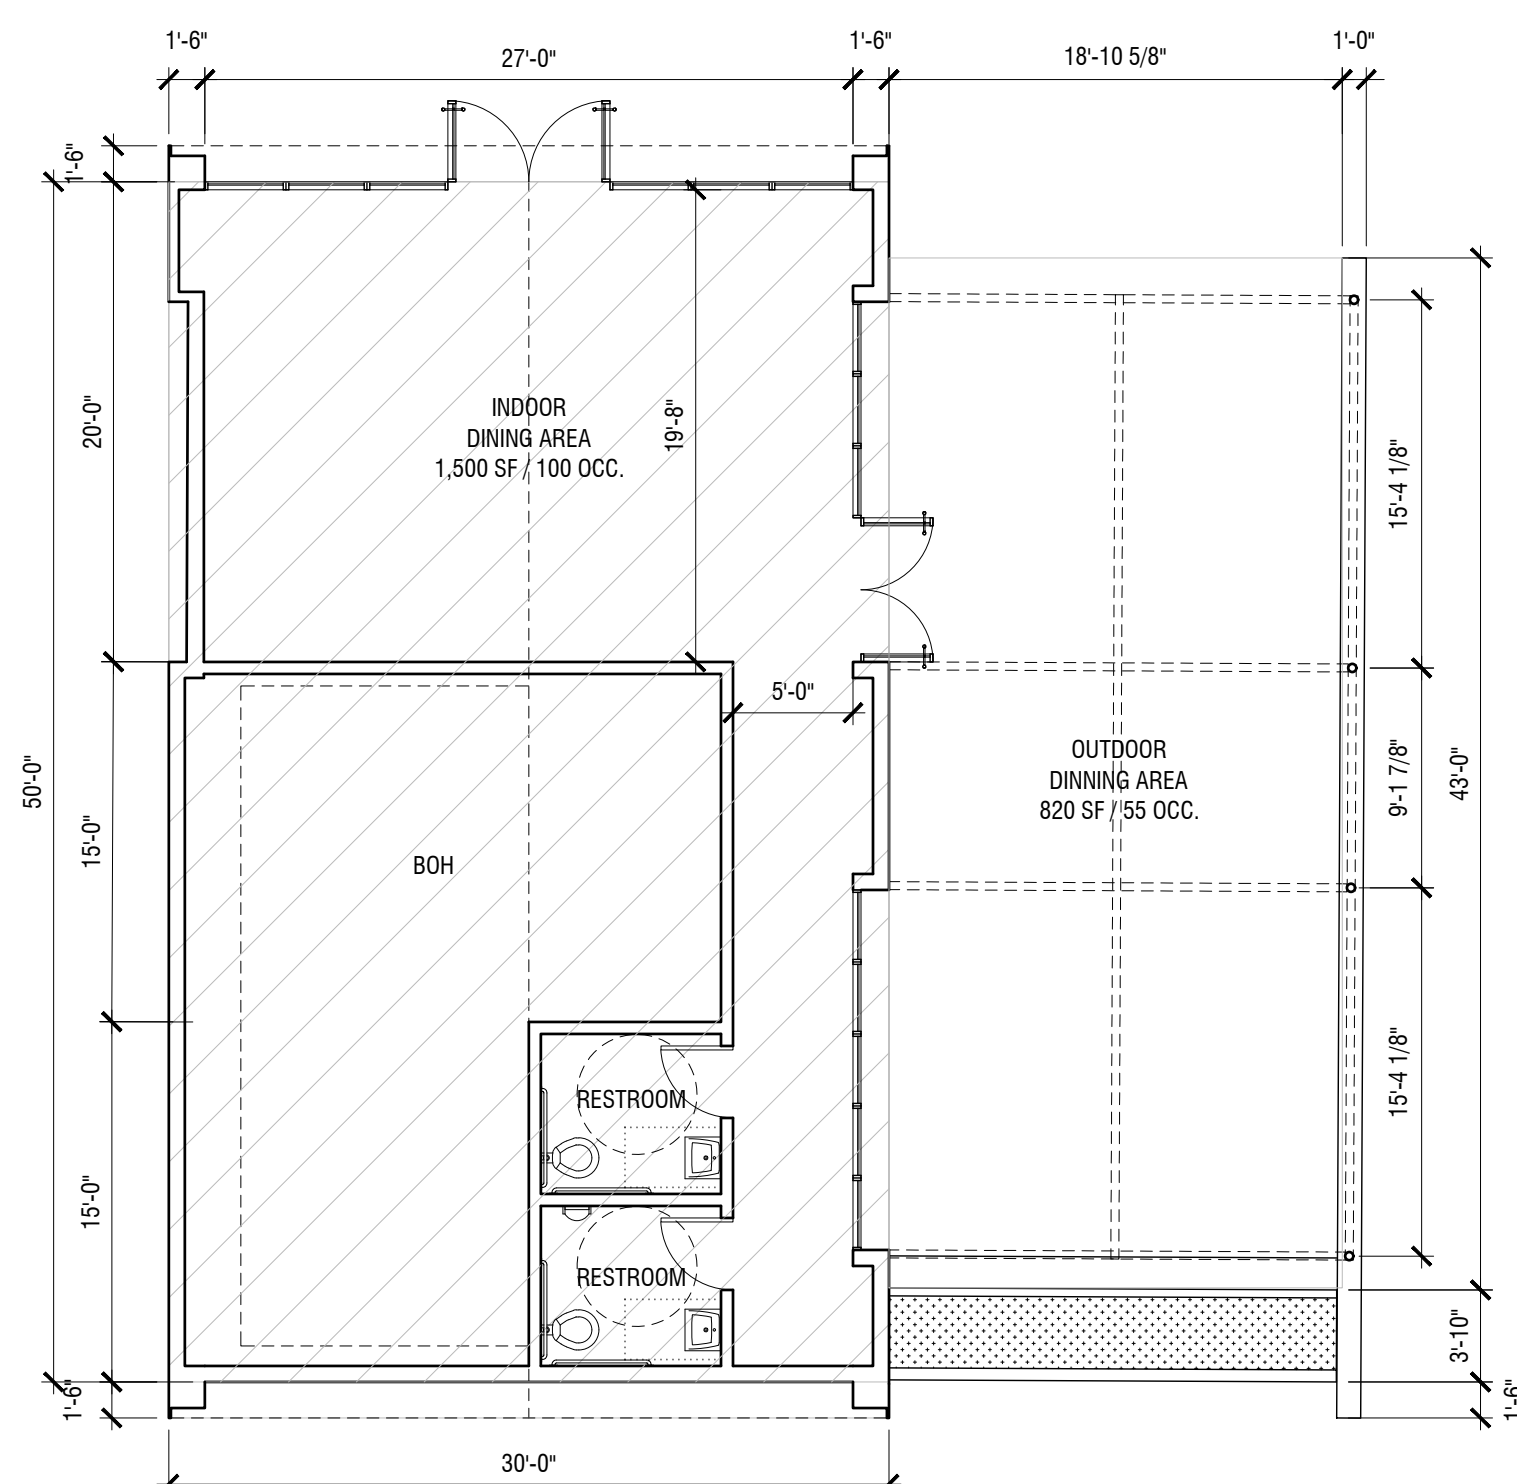


EXTERIOR ELEVATIONS - BUILDING F FRONT

SCALE: 1/8" = 1'-0"


4



EXTERIOR ELEVATIONS - BUILDING F LEFT **3**
SCALE: 1/8" = 1'-0"

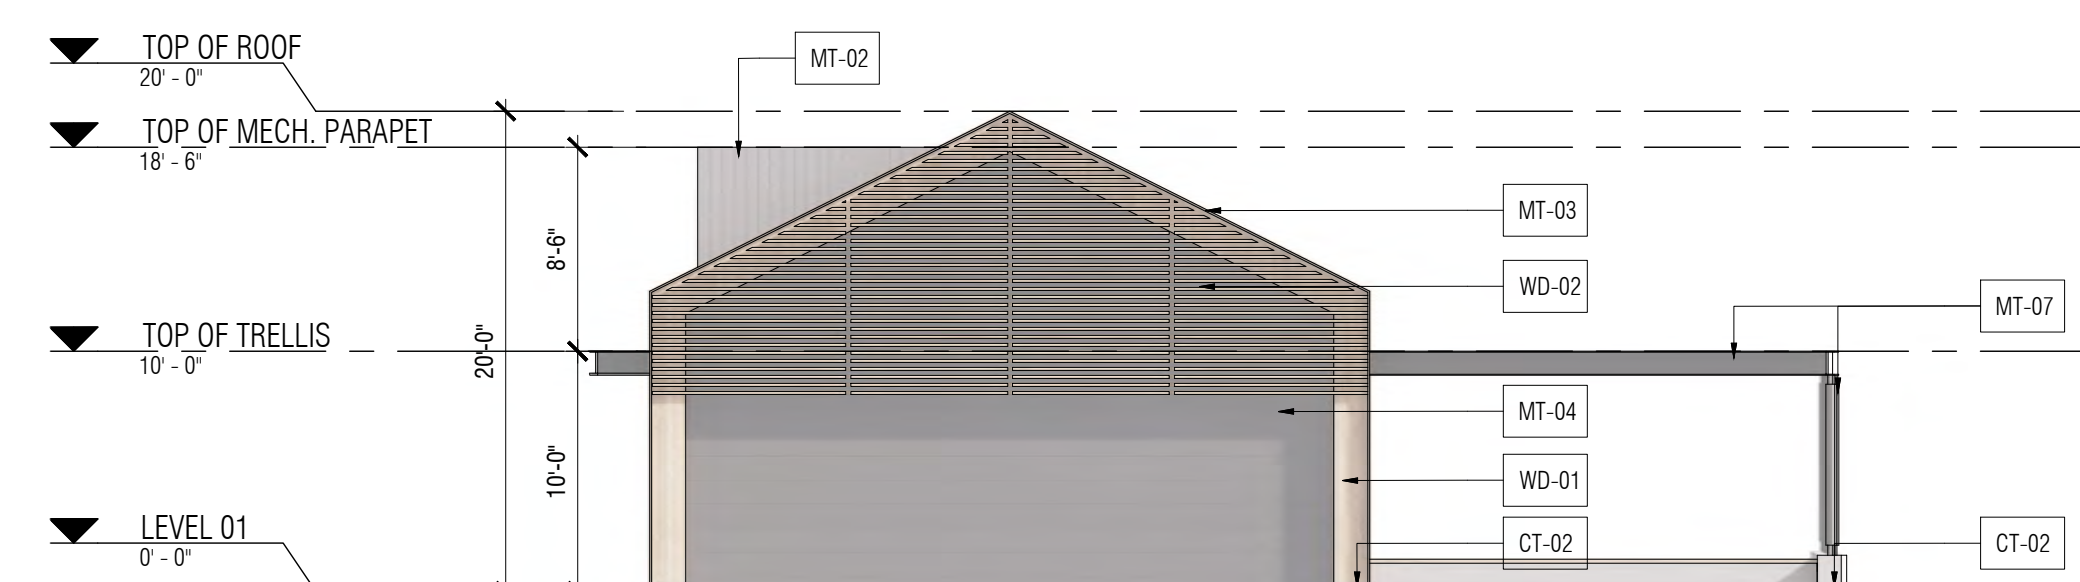

EXTERIOR ELEVATIONS - BUILDING F REAR **2**
SCALE: 1/8" = 1'-0"

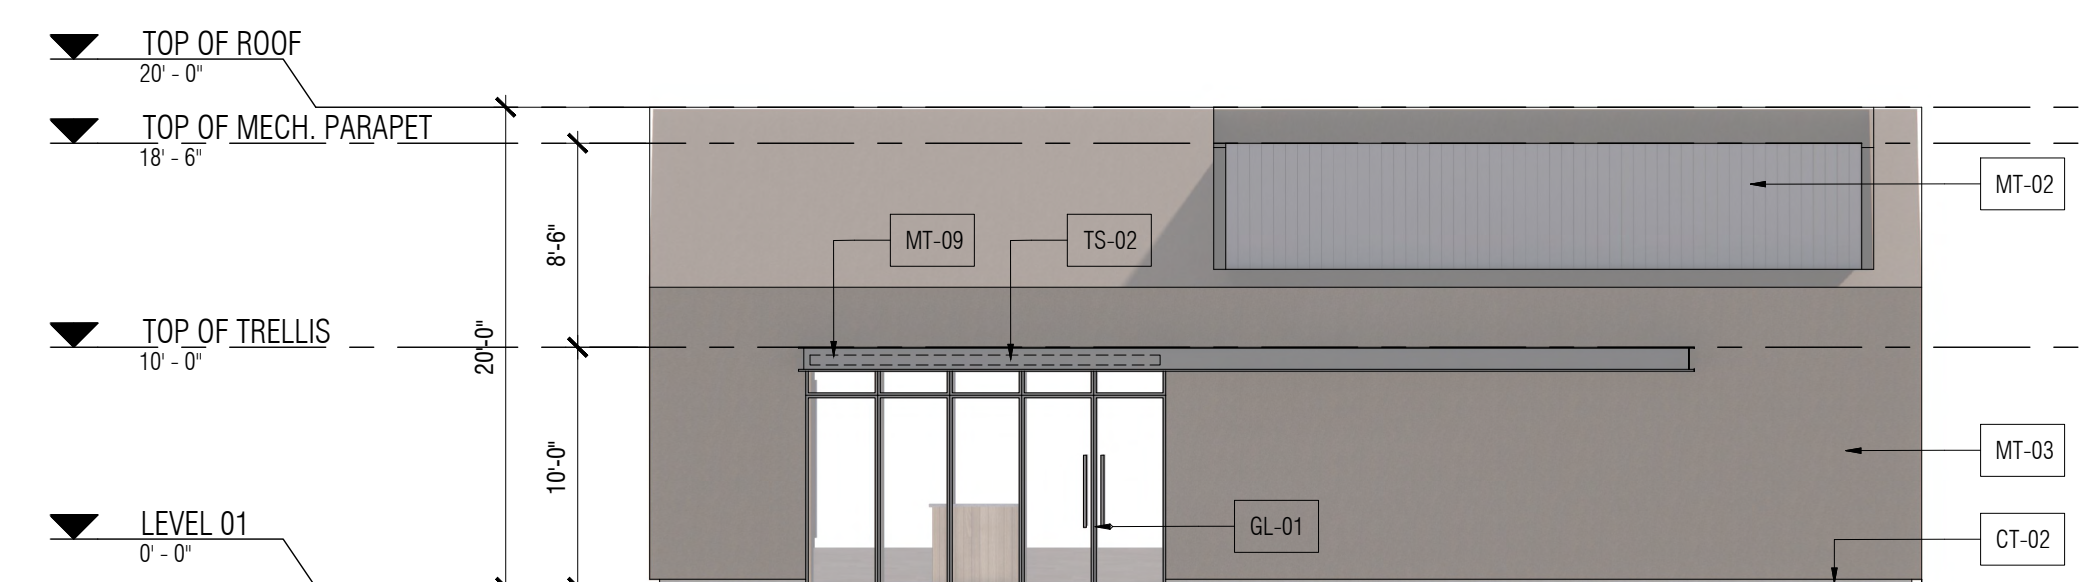

EXTERIOR ELEVATIONS - BUILDING F RIGHT **1**

FLOOR PLAN - BUILDING F GROUND FLOOR



Michael Baker
INTERNATIONAL
5 Hutton Centre Drive, Suite 500, Santa Ana CA 92707
[O] (949) 472-3505 · MBAKERINTL.COM

CARSON COUNTRY MART

CITY OF CARSON

BUILDING FLOOR PLANS & ELEVATIONS

[illegible]

CAD FILE NAME:

DRAWN BY:

CHK'D BY:

COPYRIGHT:

SHEET TITLE

A21.02



CAD FILE NAME:	
DRAWN BY:	
CHK'D BY:	
COPYRIGHT:	
SHEET TITLE	

A21.03

[illegible]




CAD FILE NAME:	
DRAWN BY:	
CHK'D BY:	
COPYRIGHT:	
SHEET TITLE	

[illegible]

A21.11

BUILDING FLOOR PLANS & ELEVATIONS

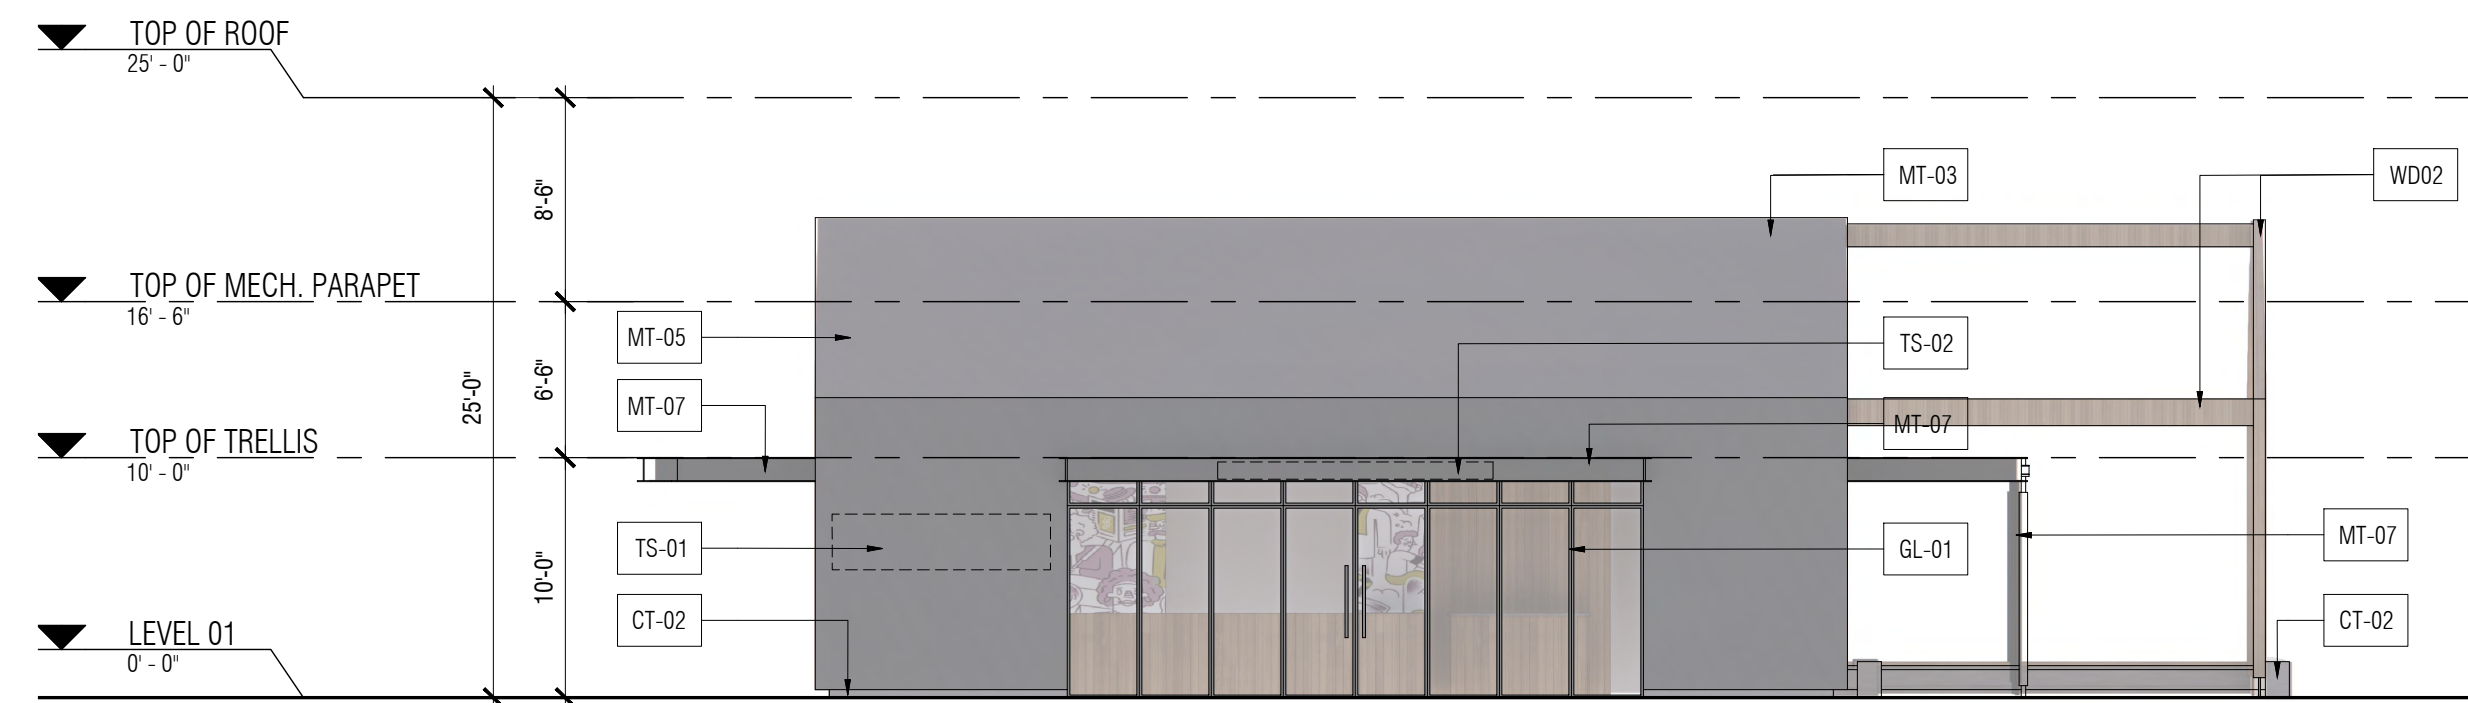

Architectural elevation drawing of the exterior of a building, showing a cross-section with a gabled roof. The drawing includes vertical dimensions and labels for different components.

Vertical Dimensions (Left Side):

- TOP OF ROOF: 29'-0"
- TOP OF MECH. PARAPET: 16'-6"
- TOP OF TRELLIS: 10'-0"
- LEVEL 01: 0'-0"

Vertical Dimensions (Right Side):

- 8'-6"
- 6'-6"
- 10'-0"

Labels and Components:

- Left Side:**
 - WD-01 (Window)
 - ST-01 (Staircase)
 - MT-07 (Mechanical Room)
 - GL-01 (Glass Panel)
 - WD-02 (Window)
- Right Side:**
 - TS-01 (Trellis Structure)
 - WD-02 (Window)
 - MT-07 (Mechanical Room)
 - MT-01 (Mechanical Room)
 - WD-01 (Window)
 - CT-02 (Curtain Wall)

Sectional elevation drawing of the building facade. The drawing shows the vertical levels and window details. The levels are indicated on the left side:

- TOP OF ROOF: 29'-0"
- TOP OF MECH. PARAPET: 16'-6"
- TOP OF TRELLIS: 16'-0"
- LEVEL 01: 0'-0"

The drawing shows the following window details:

- WD-02: Window above the mechanical parapet.
- WD-01: Window above the trellis level.
- WD-02: Window at Level 01.
- ST-01: Structural element above the trellis level.
- MT-03: Mechanical element above the trellis level.
- MT-07: Mechanical element at Level 01.
- CT-02: Curtain wall element at Level 01.
- WD-02: Window at Level 01.
- CT-02: Curtain wall element at Level 01.

The drawing also shows the following dimensions:

- 8'-6"
- 6'-6"
- 25'-0"
- 10'-0"


Architectural elevation drawing of the building facade. The drawing shows a cross-section of the building with a gabled roof and a large glass wall. The drawing includes the following labels and dimensions:

- TOP OF ROOF**: 28'-0"
- TOP OF MECH. PARAPET**: 16'-6"
- TOP OF TRELLIS**: 10'-0"
- LEVEL 01**: 0'-0"
- Dimensions**: 8'-6", 6'-6", 10'-0"
- Labels**: TS-01, WD-02, MT-07, GL-01, CT-02, WD-01, TS-02, MT-07, ST-01, GL-01, MT-07, CT-02

EXTERIOR ELEVATIONS - BUILDING A REAR

MATERIALS KEYNOTES

Metal = MT	
MT-01	Standing Seam Metal Panel, White
MT-02	Standing Seam Metal Panel, Medium Gray
MT-03	Standing Seam Metal Panel, Corten Steel
MT-04	Corrugated Metal Panel, Dark Gray
MT-05	Corrugated Metal Panel, Silver/White
MT-06	Corrugated Metal Panel, Light Gray
MT-07	Painted Metal, Black
MT-08	Painted Metal, Medium Gray
MT-09	Painted Metal, White
Glass = GL	
GL-01	Low-E Storefront Glass
Shuco = ST	
ST-01	Shuco Plaster, White
ST-02	Shuco Plaster, Light Gray
ST-03	Shuco Plaster, Dark Gray
Wood = WD	
WD-01	Wood Cladding, Natural
WD-02	Wood Screens, Natural
Concrete = CT	
CT-01	Concrete, Board-Formed
CT-02	Concrete, Architectural Finish
Greenscreen = GS	
GS-01	Greenscreen Landscape Panel
Tenant Signage = TS	
TS-01	Tenant Signage, Wall-Mounted
TS-02	Tenant Signage, Pin-Mounted

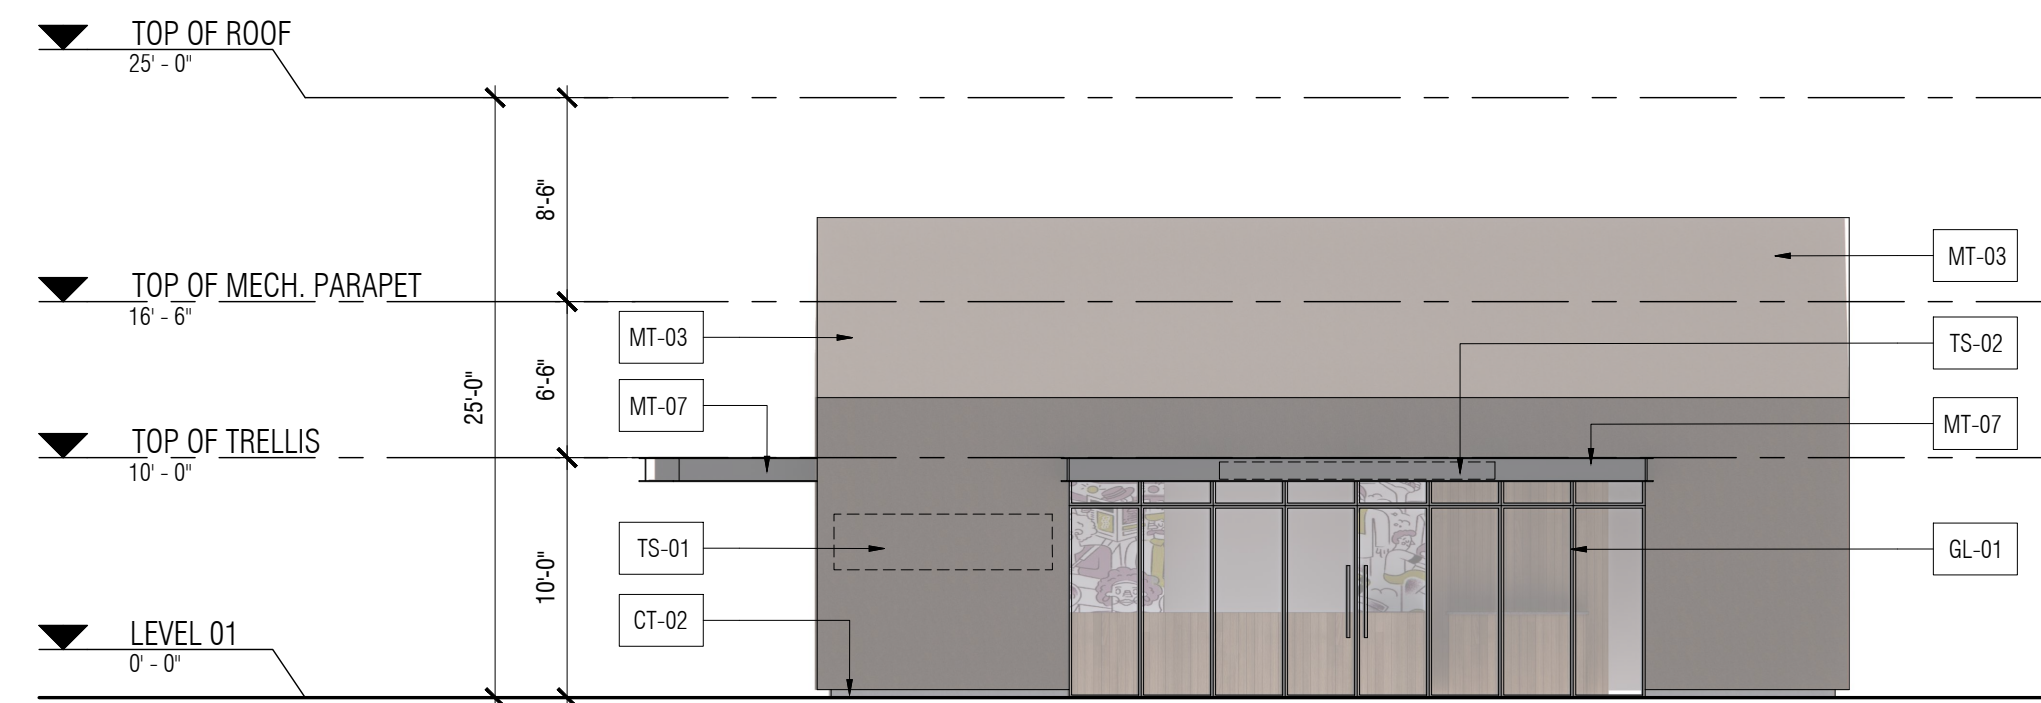

Architectural elevation drawing of the south side of the building. The drawing shows a long, low profile with a gabled section on the right. Key features include a trellis structure on the left, a central entrance with a window, and a gabled roof section on the right. Elevation markers on the left indicate heights: TOP OF ROOF (25'-0"), TOP OF MECH. PARAPET (16'-6"), TOP OF TRELLIS (10'-0"), and LEVEL 01 (0'-0"). Vertical dimensions on the left show 8'-6" from the roof to the parapet, 6'-6" from the parapet to the trellis, and 10'-0" from the trellis to level 01. The drawing is labeled with various callouts: MT-01, ST-02, MT-07, GL-01, WD-02, TS-01, WD-02, MT-07, MT-01, GL-01, CT-02, and CT-02.


Sectional elevation drawing of the building facade. The drawing shows the vertical alignment of the roof, mechanical parapet, trellis, and ground level. Key dimensions and labels are as follows:

- TOP OF ROOF:** 25'-0"
- TOP OF MECH. PARAPET:** 16'-6"
- TOP OF TRELLIS:** 10'-0"
- LEVEL 01:** 0'-0"
- Vertical Dimensions:**
 - 8'-6" (from Top of Mech. Parapet to Top of Roof)
 - 6'-6" (from Top of Trellis to Top of Mech. Parapet)
 - 10'-2" (from Level 01 to Top of Trellis)
 - 23'-0" (from Level 01 to Top of Roof)
- Labels:**
 - ST-01 (Structural element)
 - MT-01, MT-03, MT-07 (Mechanical/Terrace components)
 - WD-02 (Window/Door component)
 - CT-02 (Curtain/Cladding component)

Architectural elevation drawing of a building facade. The drawing includes vertical dimension lines on the left side indicating heights from Level 01 to the top of the roof. The dimensions are: Level 01 to Top of Trellis (10'-0"), Top of Trellis to Top of Mech. Parapet (8'-6"), and Top of Mech. Parapet to Top of Roof (25'-0"). The total height from Level 01 to the Top of Roof is 43'-6". The facade features a gabled section with a door (MT-01) and windows (TS-02, WD-02, MT-07) on the left, and a flat-roofed section with a window (MT-01) and a door (CT-02) on the right. A trellis structure is shown above the flat-roofed section.

EXTERIOR ELEVATIONS - BUILDING L REAR

MATERIALS KEYNOTES	
Metal – MT	
MT-01	Standing Seam Metal Panel, White
MT-02	Standing Seam Metal Panel, Medium Gray
MT-03	Standing Seam Metal Panel, Corten Steel
MT-04	Corrugated Metal Panel, Dark Gray
MT-05	Corrugated Metal Panel, Galvanized
MT-06	Corrugated Metal Panel, Light Gray
MT-07	Painted Metal, Black
MT-08	Painted Metal, Medium Gray
MT-09	Painted Metal, White
Glass – GL	
GL-01	Low-E Sorefront Glass
Shuco – ST	
ST-01	Shuco Plaster, White
ST-02	Shuco Plaster, Light Gray
ST-03	Shuco Plaster, Dark Gray
Wood – WD	
WD-01	Wood Cladding, Natural
WD-02	Wood Screen, Natural
Concrete – CT	
CT-01	Concrete, Board-Formed
CT-02	Concrete, Architectural Finish
Greenscreen – GS	
GS-01	Greenscreen Landscape Panel
Tenant Signage – TS	
TS-01	Tenant Signage, Wall-Mounted
TS-02	Tenant Signage, Pin-Mounted

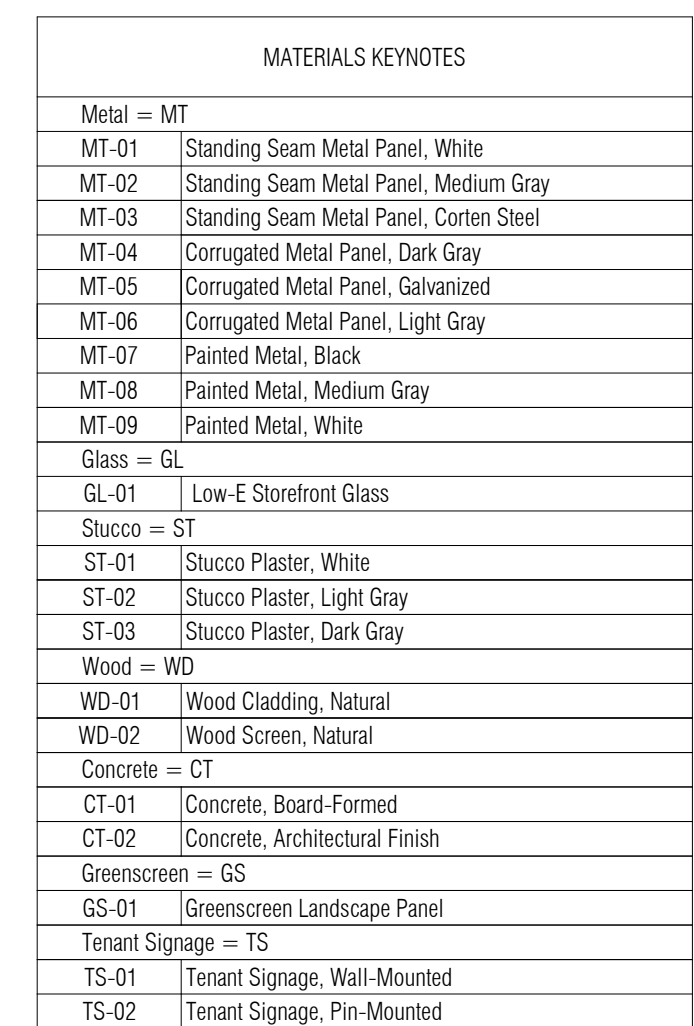






FLOOR PLAN - BUILDING C GROUND FLOOR

EXTERIOR ELEVATIONS - BUILDING C REAR



CAD FILE NAME:	
DRAWN BY:	
CHK'D BY:	
COPYRIGHT:	
SHEET TITLE	

A21.31

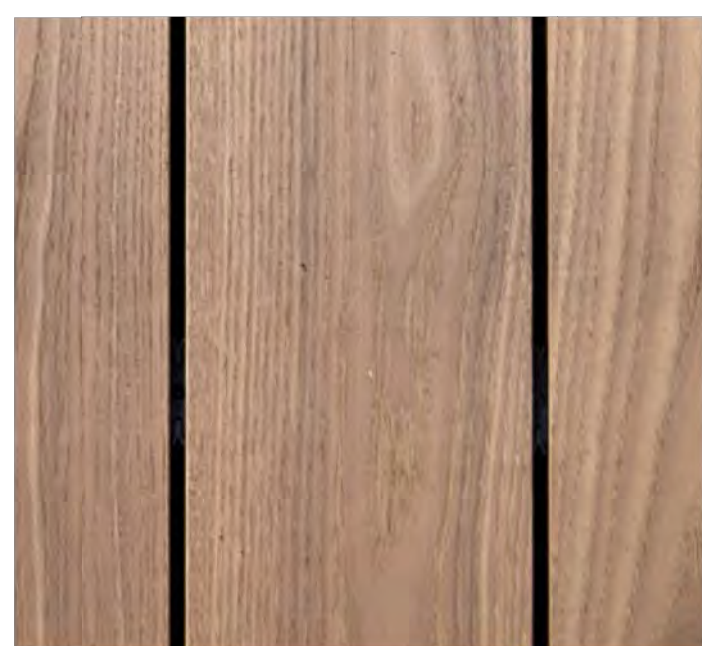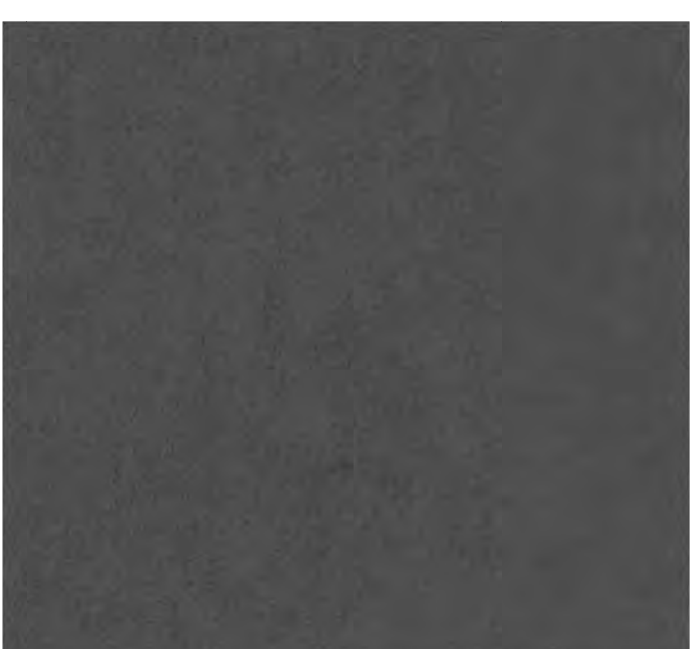  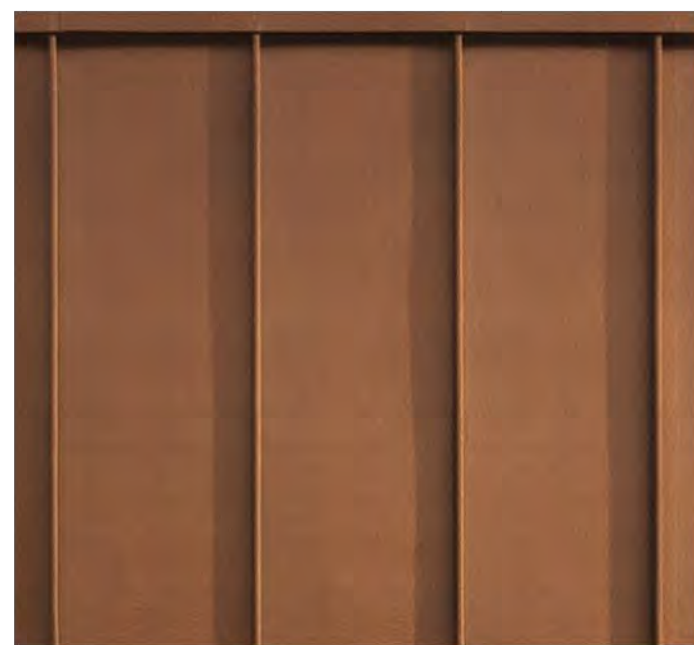[illegible]

CARSON COUNTRY PARK

CITY OF CARSON

Faring.

659 N. ROBERTSON BLVD.
WEST HOLLYWOOD, CA 90069
PHONE: 323-481-9178
CONTACT: DARREN EMBRY
EMAIL: DARREN@FARING.COM

CD		
BID		
PC		
DD		
SD	4/1/2021	SCHEMATIC DESIGN
MARK	DATE	DESCRIPTION

RGD PROJECT NO:	20200.00
OWNER PROJECT NO:	00000.00
CAD FILE NAME:	20200-A3-1BP
DRAWN BY:	DR
CHK'D BY:	MG

COPYRIGHT
RGA, OFFICE OF ARCHITECTURAL DESIGN


SHEET TITLE
ELEVATIONS BUILDING B

KEYNOTES

1. PRIMARY BUILDING ENTRANCE.
2. PAINTED 12" WIDE X 15" HIGH VERTICAL LIFT TRUCK DOOR.
3. PAINTED 9' WIDE X 10' HIGH VERTICAL LIFT TRUCK DOOR.
4. 3' X 7' PAINTED METAL MAN DOOR.
5. 2" WIDE X 3/4" DEEP HORIZONTAL / VERTICAL REVEAL.
6. BLUE GLASS IN CLEAR ANODIZED ALUMINUM STOREFRONT FRAME SYSTEM.
7. PAINTED CONCRETE TILT-UP EXTERIOR WALL CONSTRUCTION.
8. PROPOSED FUTURE TENANT SIGNAGE LOCATION.
9. 8" HIGH BLUE TUBULAR STEEL ROLLING GATE - TYP. AT ALL TRUCK YARD ENTRANCES.
10. PAINTED CONCRETE SCREEN WALL WITH ACCENT REVEALS AND PAINTED TO MATCH BUILDING ARCHITECTURE.
11. ALUMINUM METAL PANEL ENTRY CANOPY.


FINISH SCHEDULE

- | | |
|---|---|
|  | 1. FIELD COLOR - XXXXX |
|  | 2. ACCENT COLOR - XXXXX |
|  | 3. ACCENT COLOR - XXXXX |
|  | 4. BASE ACCENT COLOR - XXXXX |
|  | 5. GLAZING - SEE KEYNOTE 5 - PPG VISTACOL PACIFICA REFLECTIVE #2. |

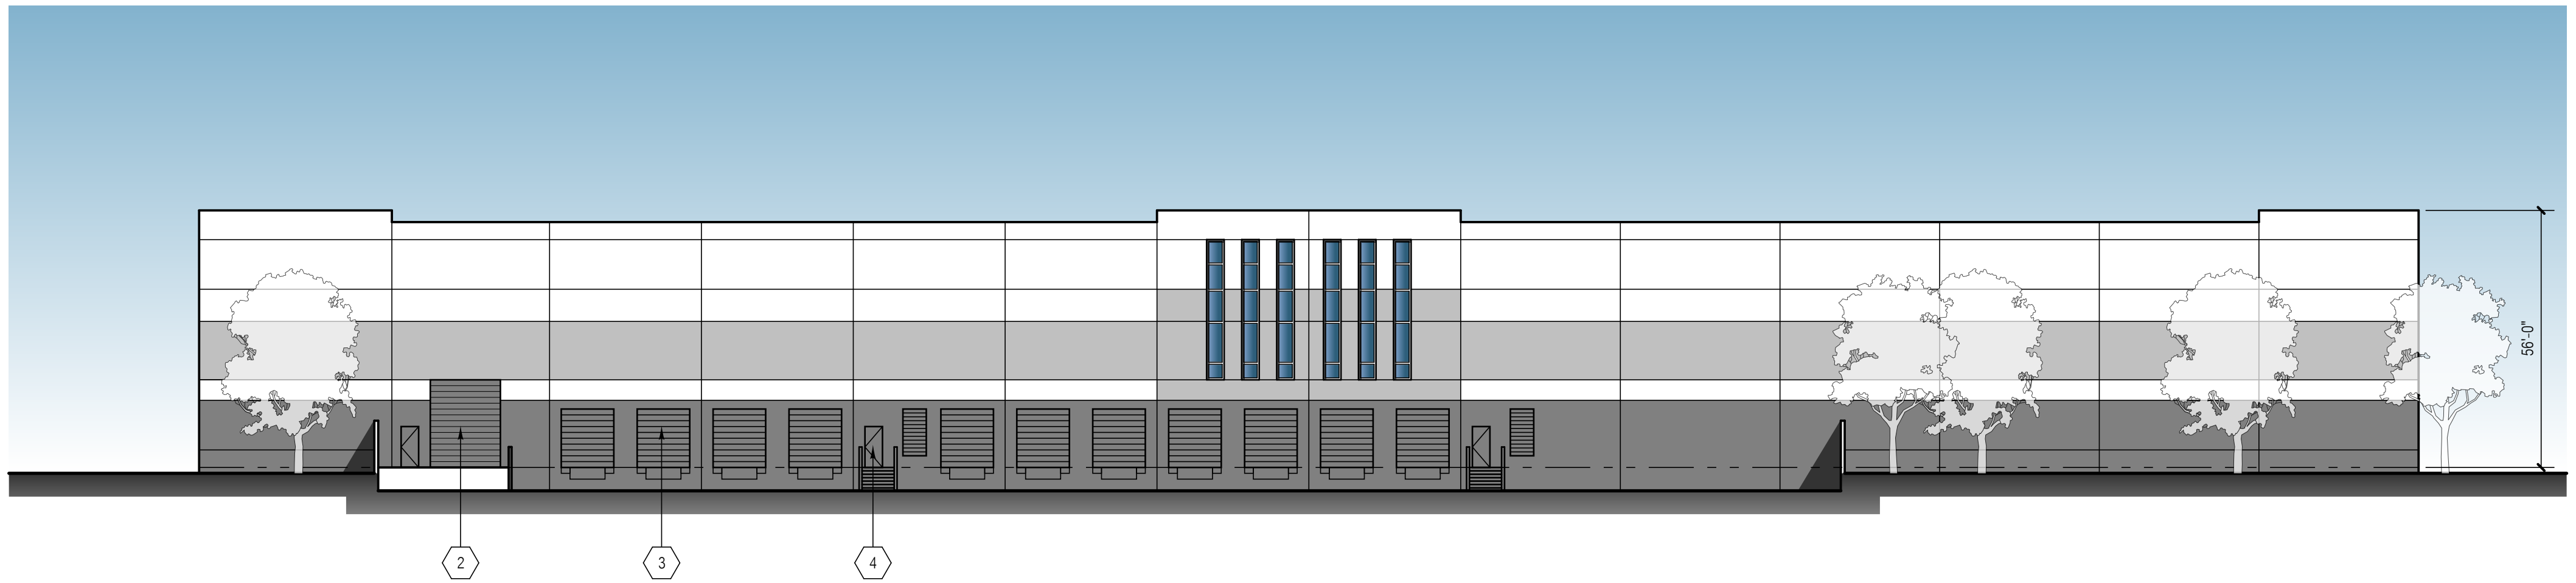


SOUTH ELEVATION

SCALE: 1" = 20'-0"

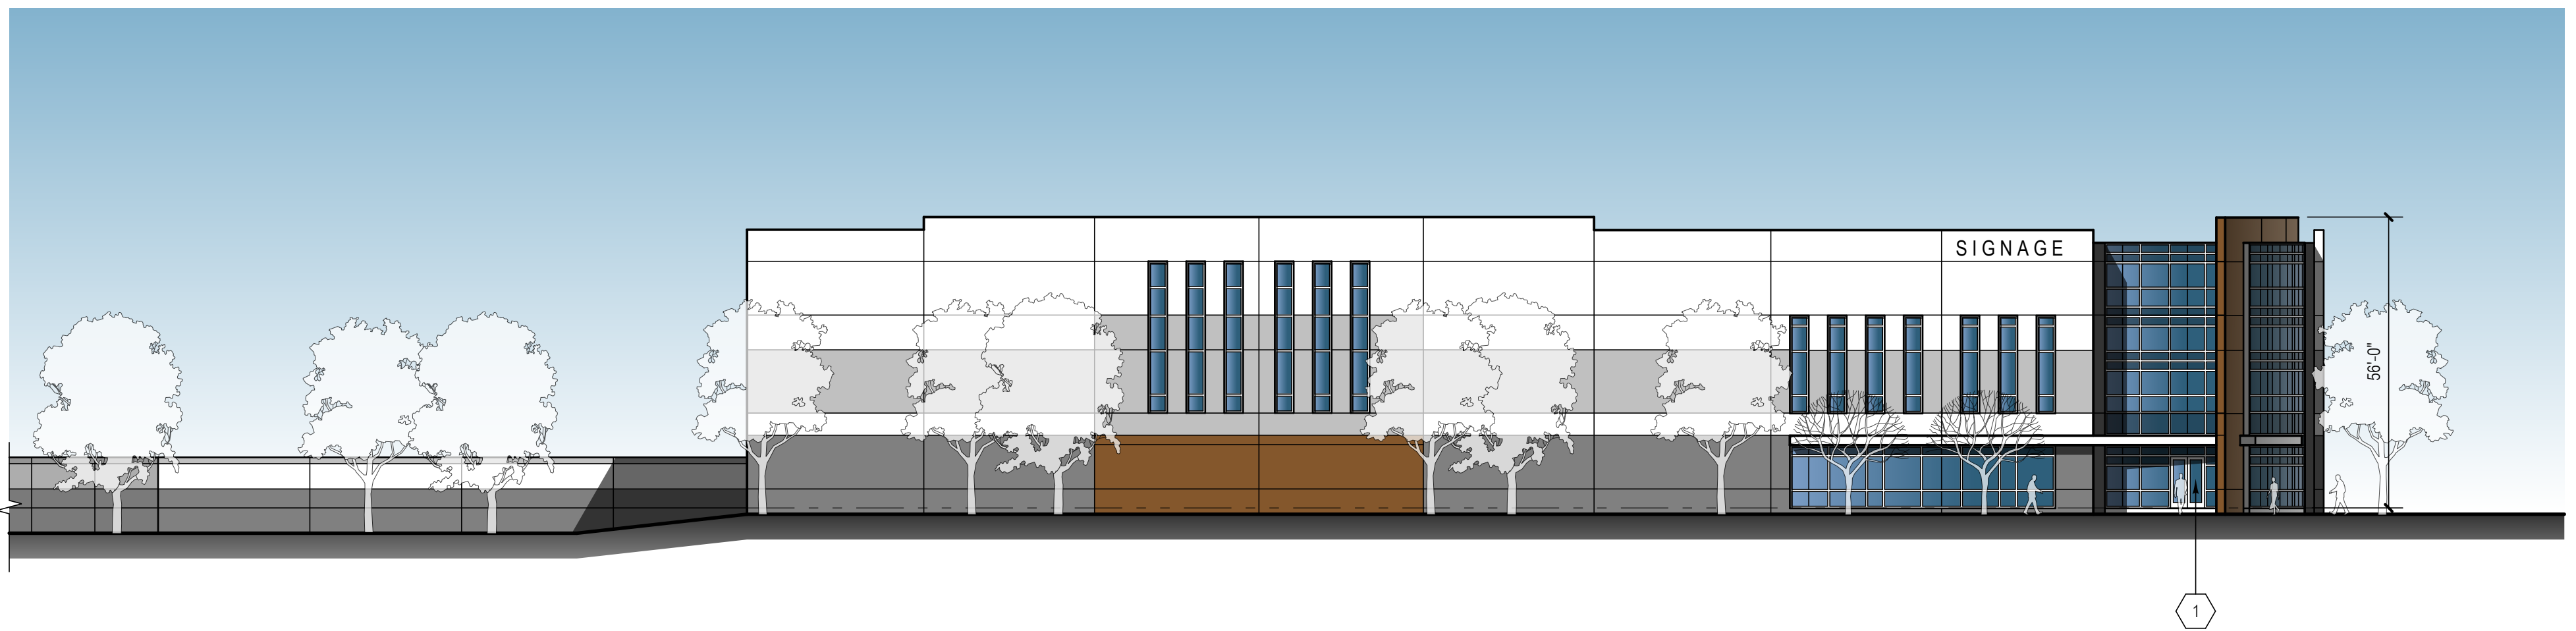


EAST ELEVATION

SCALE: 1" = 20'-0"

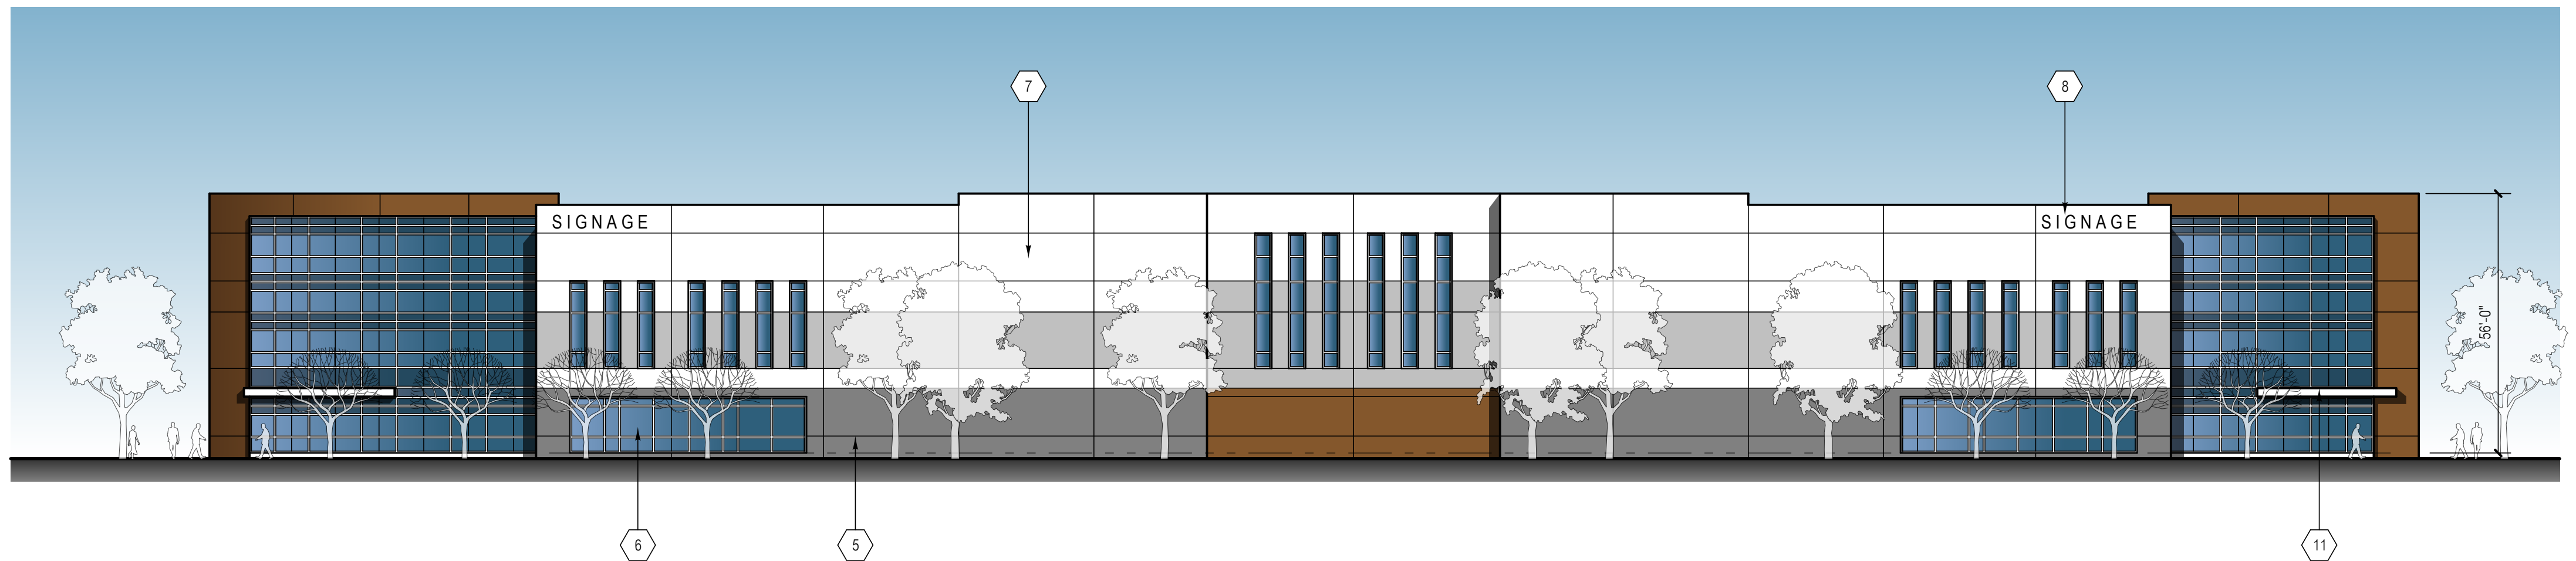

NORTH ELEVATION - STREET A FRONTAGE

SCALE: 1" = 20'-0"

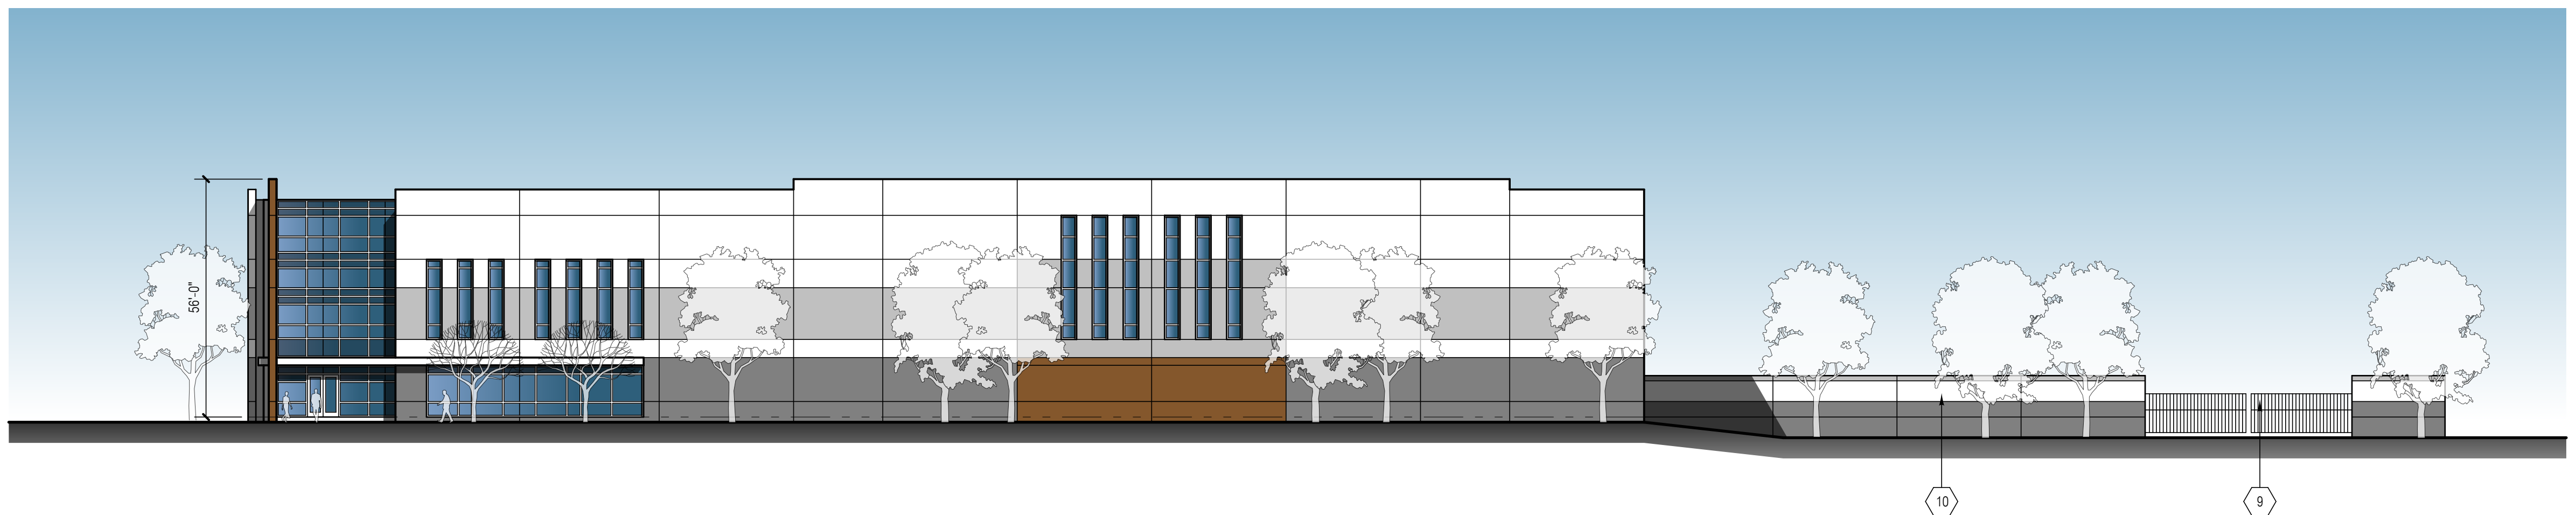

WEST ELEVATION

SCALE: 1" = 20'-0"

CITY OF CARSON

659 N. ROBERTSON BLVD.
WEST HOLLYWOOD, CA 90069
PHONE: 323-481-9178
CONTACT: DARREN EMBRY
EMAIL: DARREN@FARING.COM

ELEVATIONS
BUILDING D



KEYNOTES



1. PRIMARY BUILDING ENTRANCE.

2. PAINTED 12' WIDE X 15' HIGH VERTICAL LIFT TRUCK DOOR.

3. PAINTED 9' WIDE X 10' HIGH VERTICAL LIFT TRUCK DOOR.

4. 3' X 3' X 7' PAINTED METAL MAN DOOR.

5. 2' WIDE X 3/4" DEEP HORIZONTAL / VERTICAL REVEAL.

6. BLUE GLASS IN CLEAR ANODIZED ALUMINUM STOREFRONT FRAME SYSTEM.

7. PAINTED CONCRETE TILT-UP EXTERIOR WALL CONSTRUCTION.

8. PROPOSED FUTURE TENANT SIGNAGE LOCATION.


9. 8' HIGH BLACK TUBULAR STEEL ROLLING GATE - TYP. AT ALL TRUCK YARD ENTRANCES.

10. PAINTED CONCRETE SCREEN WALL WITH ACCENT REVEALS AND PAINTED TO MATCH BUILDING ARCHITECTURE.


11. ALUMINUM METAL PANEL ENTRY CANOPY.

FINISH SCHEDULE


	1. FIELD COLOR - XXXXXX
	2. ACCENT COLOR - XXXXXX
	3. ACCENT COLOR - XXXXXX
	4. BASE ACCENT COLOR - XXXXXX
	5. GLAZING - SEE KEYNOTE 5 - PPG VISTACOL PACIFICA REFLECTIVE #2.

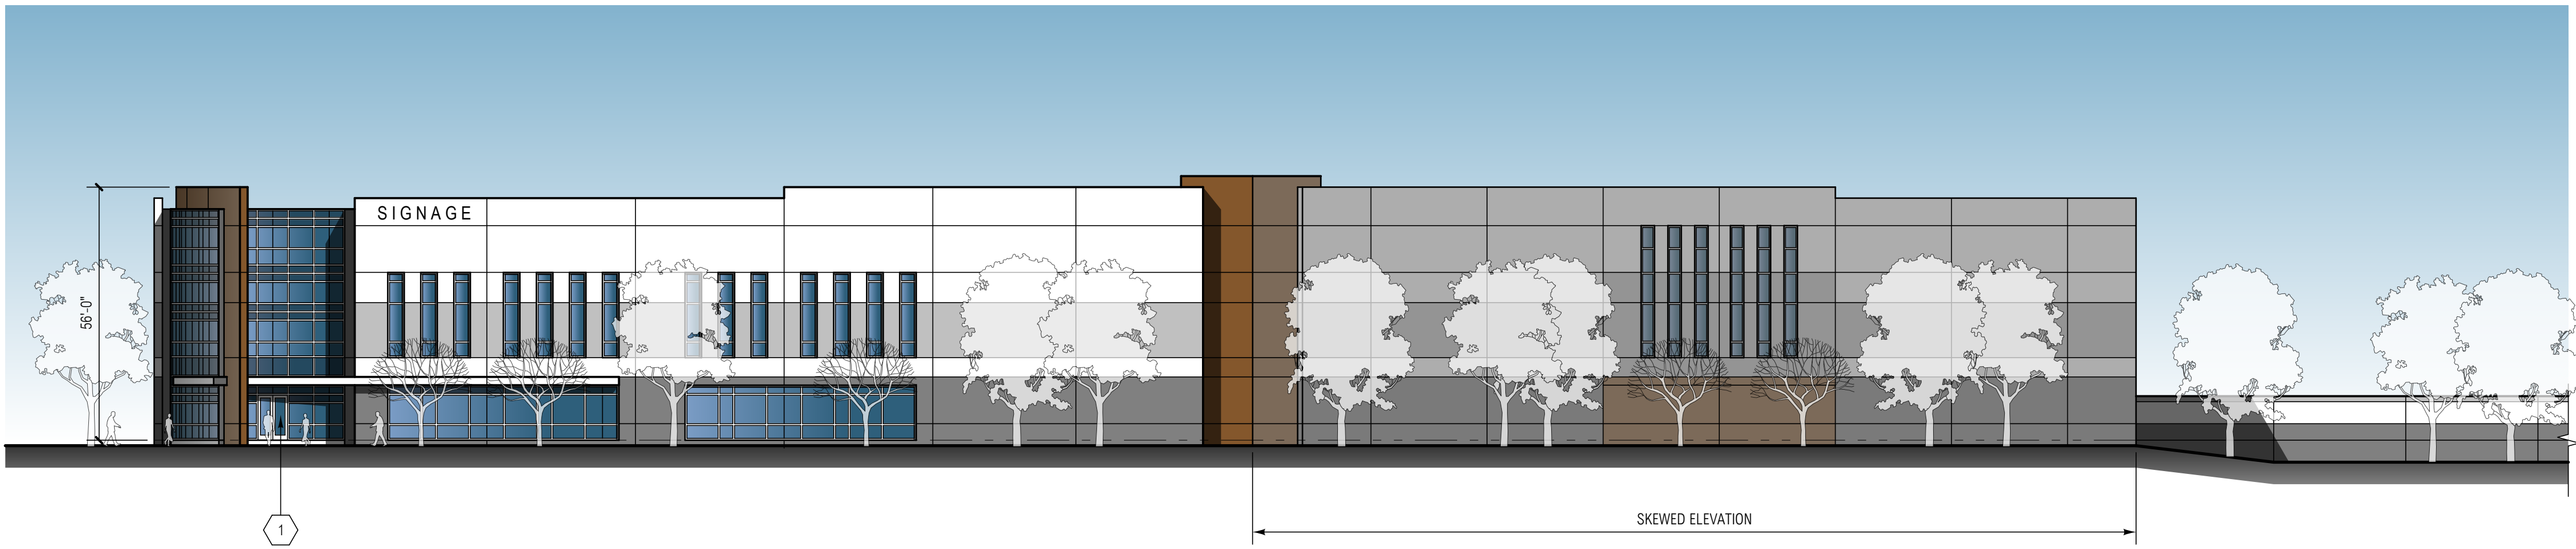


NORTH ELEVATION
SCALE: 1" = 20'-0"

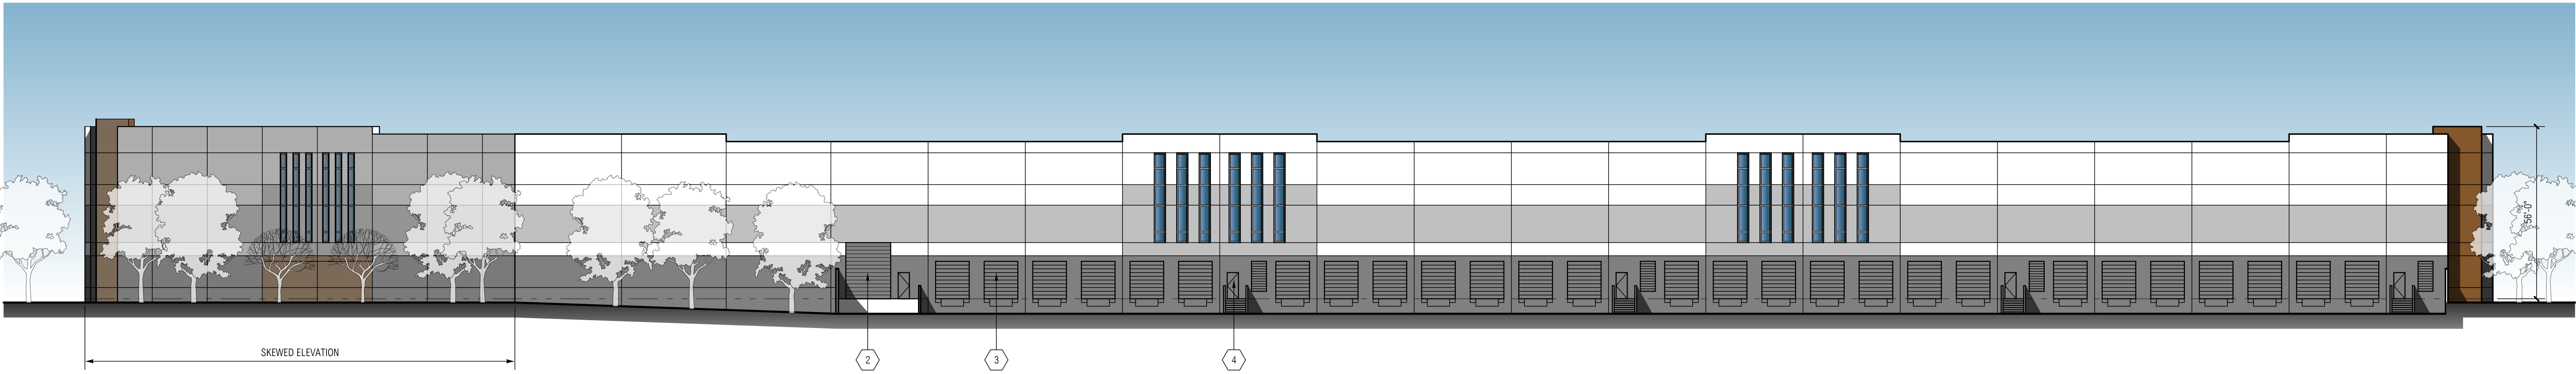

WEST ELEVATION
SCALE: 1" = 20'-0"

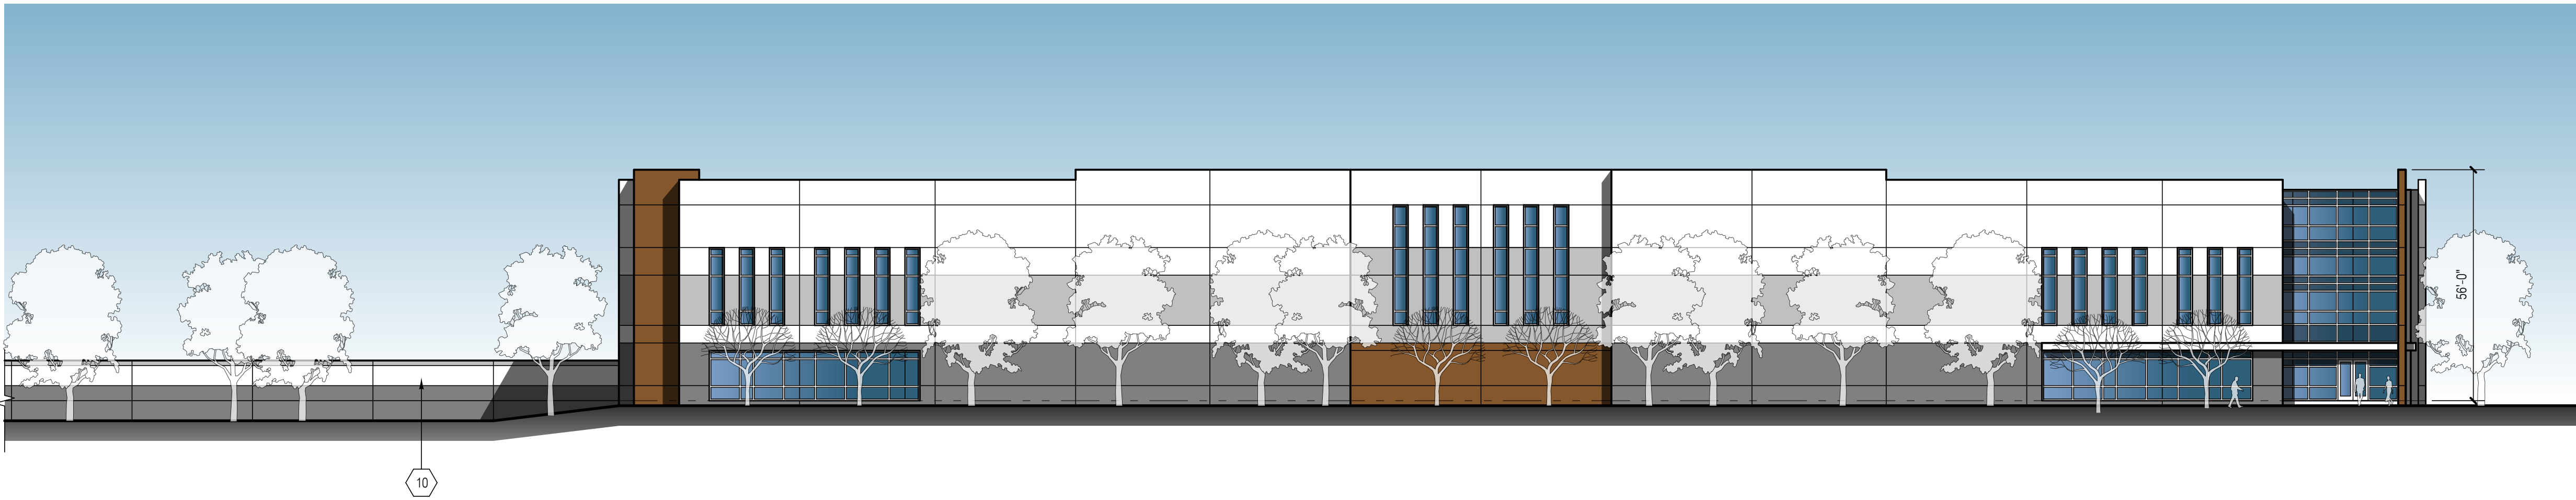

SOUTH ELEVATION
SCALE: 1" = 20'-0"

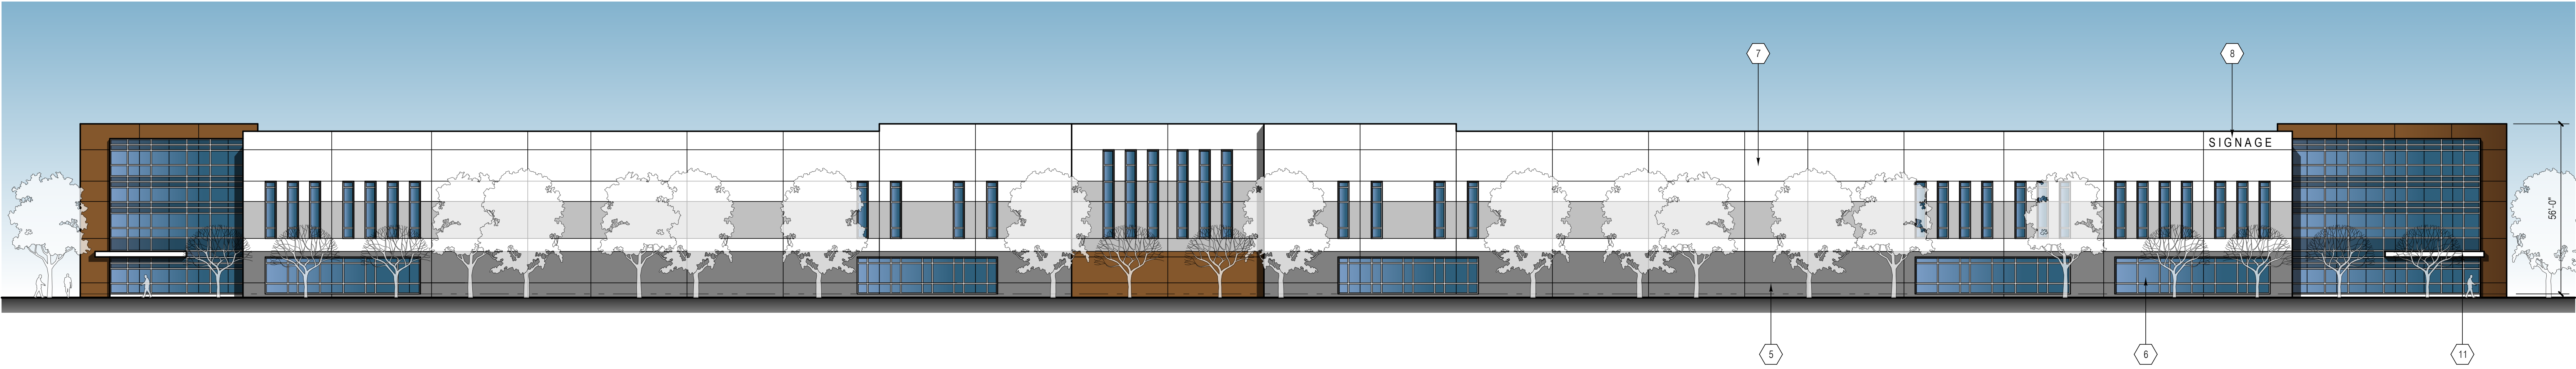

EAST ELEVATION
SCALE: 1" = 20'-0"

FINISH SCHEDULE	
	1. FIELD COLOR - XXXXX
	2. ACCENT COLOR - XXXXX
	3. ACCENT COLOR - XXXXX
	4. BASE ACCENT COLOR - XXXXX
	5. GLAZING - SEE KEYNOTE 5 - PPG VISTACODOL PADIFICA REFLECTIVE #2.

KEYNOTES	
1.	PRIMARY BUILDING ENTRANCE.
2.	PAINTED 12' WIDE X 15' HIGH VERTICAL LIFT TRUCK DOOR.
3.	PAINTED 9' WIDE X 10' HIGH VERTICAL LIFT TRUCK DOOR.
4.	3' X 7' PAINTED METAL MAN DOOR.
5.	2" WIDE X 3/4" DEEP HORIZONTAL / VERTICAL REVEAL.
6.	BLUE GLASS IN CLEAR ANODIZED ALUMINUM STOREFRONT FRAME SYSTEM.
7.	PAINTED CONCRETE TILT-UP EXTERIOR WALL CONSTRUCTION.
8.	PROPOSED FUTURE TENANT SIGNAGE LOCATION.
9.	8' HIGH BLACK TUBULAR STEEL ROLLING GATE - TYP. AT ALL TRUCK YARD ENTRANCES.
10.	PAINTED CONCRETE SCREEN WALL WITH ACCENT REVEALS AND PAINTED TO MATCH BUILDING ARCHITECTURE.
11.	ALUMINUM METAL PANEL ENTRY CANOPY.

RGARGA

Office of Architectural Design

15231 Alton Parkway, Suite 100
Irvine, CA 92618
T 949-341-0920
FX 949-341-0922

CONSULTANT

PROFESSIONAL SEALS

CARSON COUNTRY PARK

CITY OF CARSON

Faring.


659 N. ROBERTSON BLVD.
WEST HOLLYWOOD, CA 90069
PHONE: 323-481-9178
CONTACT: DARREN EMBRY
EMAIL: DARREN@FARING.COM

CD		
BID		
PC		
DD		
SD	4/1/2021	SCHEMATIC DESIGN
MARK	DATE	DESCRIPTION
RG&A PROJECT NO: 20200.00		
OWNER PROJECT NO: 00000.00		
CAD FILE NAME: 20200-A3-1FP		
DRAWN BY: DR		
CHK'D BY: MG		
COPYRIGHT RG&A, OFFICE OF ARCHITECTURAL DESIGN		
SHEET TITLE ELEVATIONS BUILDING F		

CITY OF CARSON

659 N. ROBERTSON BLVD.
WEST HOLLYWOOD, CA 90069
PHONE: 323-481-9178
CONTACT: DARREN EMBRY
EMAIL: DARREN@FARING.COM

SHEET TITLE
FLOOR PLAN BUILDING A

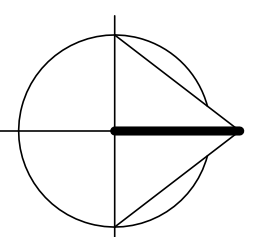

CITY OF CARSON

659 N. ROBERTSON BLVD.
WEST HOLLYWOOD, CA 90069
PHONE: 323-481-9178
CONTACT: DARREN EMBRY
EMAIL: DARREN@FARING.COM

CD		
BID		
PC		
DD		
SD	4/1/2021	SCHEMATIC DESIGN
MARK	DATE	DESCRIPTION

RSA PROJECT NO:	20200.00
OWNER PROJECT NO:	00000.00
CAD FILE NAME:	20200-A2-1BP
DRAWN BY:	DR
CHK'D BY:	MG
COPYRIGHT	
RGA, OFFICE OF ARCHITECTURAL DESIGN	

FLOOR PLAN
BUILDING B

CITY OF CARSON

659 N. ROBERTSON BLVD.
WEST HOLLYWOOD, CA 90069
PHONE: 323-481-9178
CONTACT: DARREN EMBRY
EMAIL: DARREN@FARING.COM

CD		
8ID		
PC		
DD		
SD	4/1/2021	SCHEMATIC DESIGN
MARK	DATE	DESCRIPTION

RG&A PROJECT NO:	20200.00
OWNER PROJECT NO:	00000.00
C&AD FILE NAME:	20200-A2-1CP
DRAWN BY:	DR
CHK'D BY:	MG
COPYRIGHT	
RG&A, OFFICE OF ARCHITECTURAL DESIGN	


FLOOR PLAN
BUILDING C

CITY OF CARSON

659 N. ROBERTSON BLVD.
WEST HOLLYWOOD, CA 90069
PHONE: 323-481-9178
CONTACT: DARREN EMBRY
EMAIL: DARREN@FARING.COM

RSA PROJECT NO:	20200.00
OWNER PROJECT NO:	00000.00
CAD FILE NAME:	20200-A2-1EP
DRAWN BY:	DR
CHK'D BY:	MG
COPYRIGHT	
RGA, OFFICE OF ARCHITECTURAL DESIGN	

FLOOR PLAN
BUILDING E

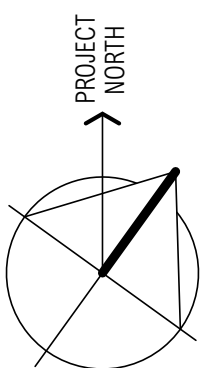

CITY OF CARSON

659 N. ROBERTSON BLVD.
WEST HOLLYWOOD, CA 90069
PHONE: 323-481-9178
CONTACT: DARREN EMBRY
EMAIL: DARREN@FARING.COM

RGD PROJECT NO:	20200.00
OWNER PROJECT NO:	00000.00
CAD FILE NAME:	20200-A2-1FP
DRAWN BY:	DR
CHK'D BY:	MG
COPYRIGHT	
RGD, OFFICE OF ARCHITECTURAL DESIGN	

FLOOR PLAN
BUILDING F