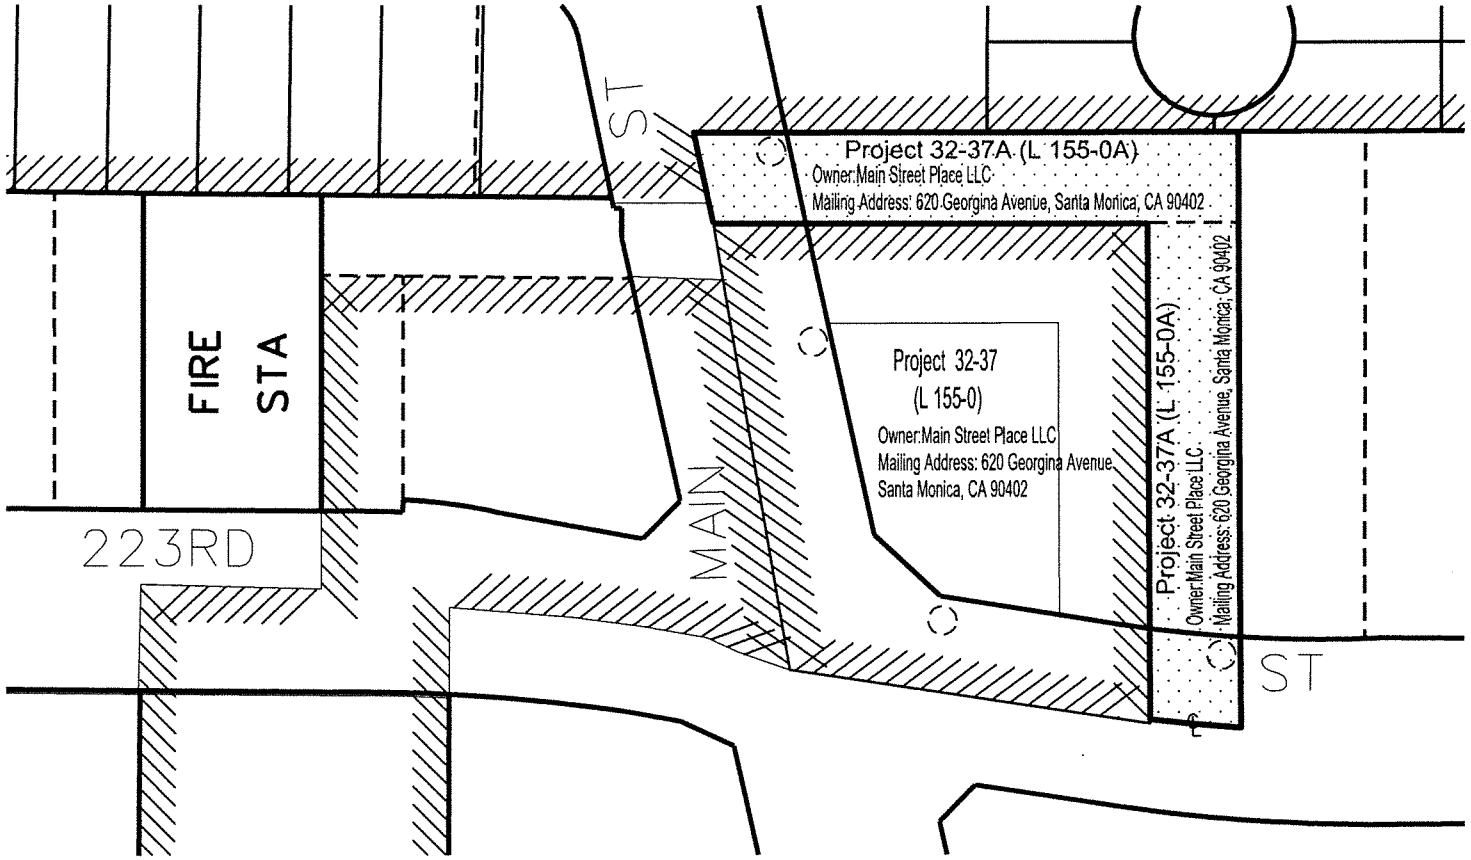

IRA
13283

APN'S
7335-024-020
7335-024-032

LEGEND

- PROPOSED ANNEXATION AREA
- EXISTING LIGHTING MAINTENANCE DISTRICT 1697
- EXISTING STREETLIGHTS

PROPOSED ANNEXATION TO COUNTY LIGHTING MAINTENANCE DISTRICT 1697 AND COUNTY LIGHTING DISTRICT LLA-1, (CARSON ZONE)

PROJECT NO. 32-37A (L 155-0A)

LOS ANGELES COUNTY PUBLIC WORKS
TRAFFIC SAFETY AND MOBILITY DIVISION
STREET LIGHTING SECTION

MAIN STREET AND 223RD STREET
CITY OF CARSON

Revised By	Scale	Design By	Sup. Dist.	T.G.
TD	NOT TO SCALE	TD	2	764-C7 & D7

Recommended By: Tigist Desta — Date: 07-07-2021

Approved By: Joaquin Herrera — Date: 7/7/2021

DATE: 7/2/2021 TIME: 2:30P.M FILE: PROJECT 32-37A